N1/2 OF SE1/4 SEC.4, T.19S., R.25E., M.D.B.&M.

Tax Area Codes 126–92
006–095
006–159
006–205

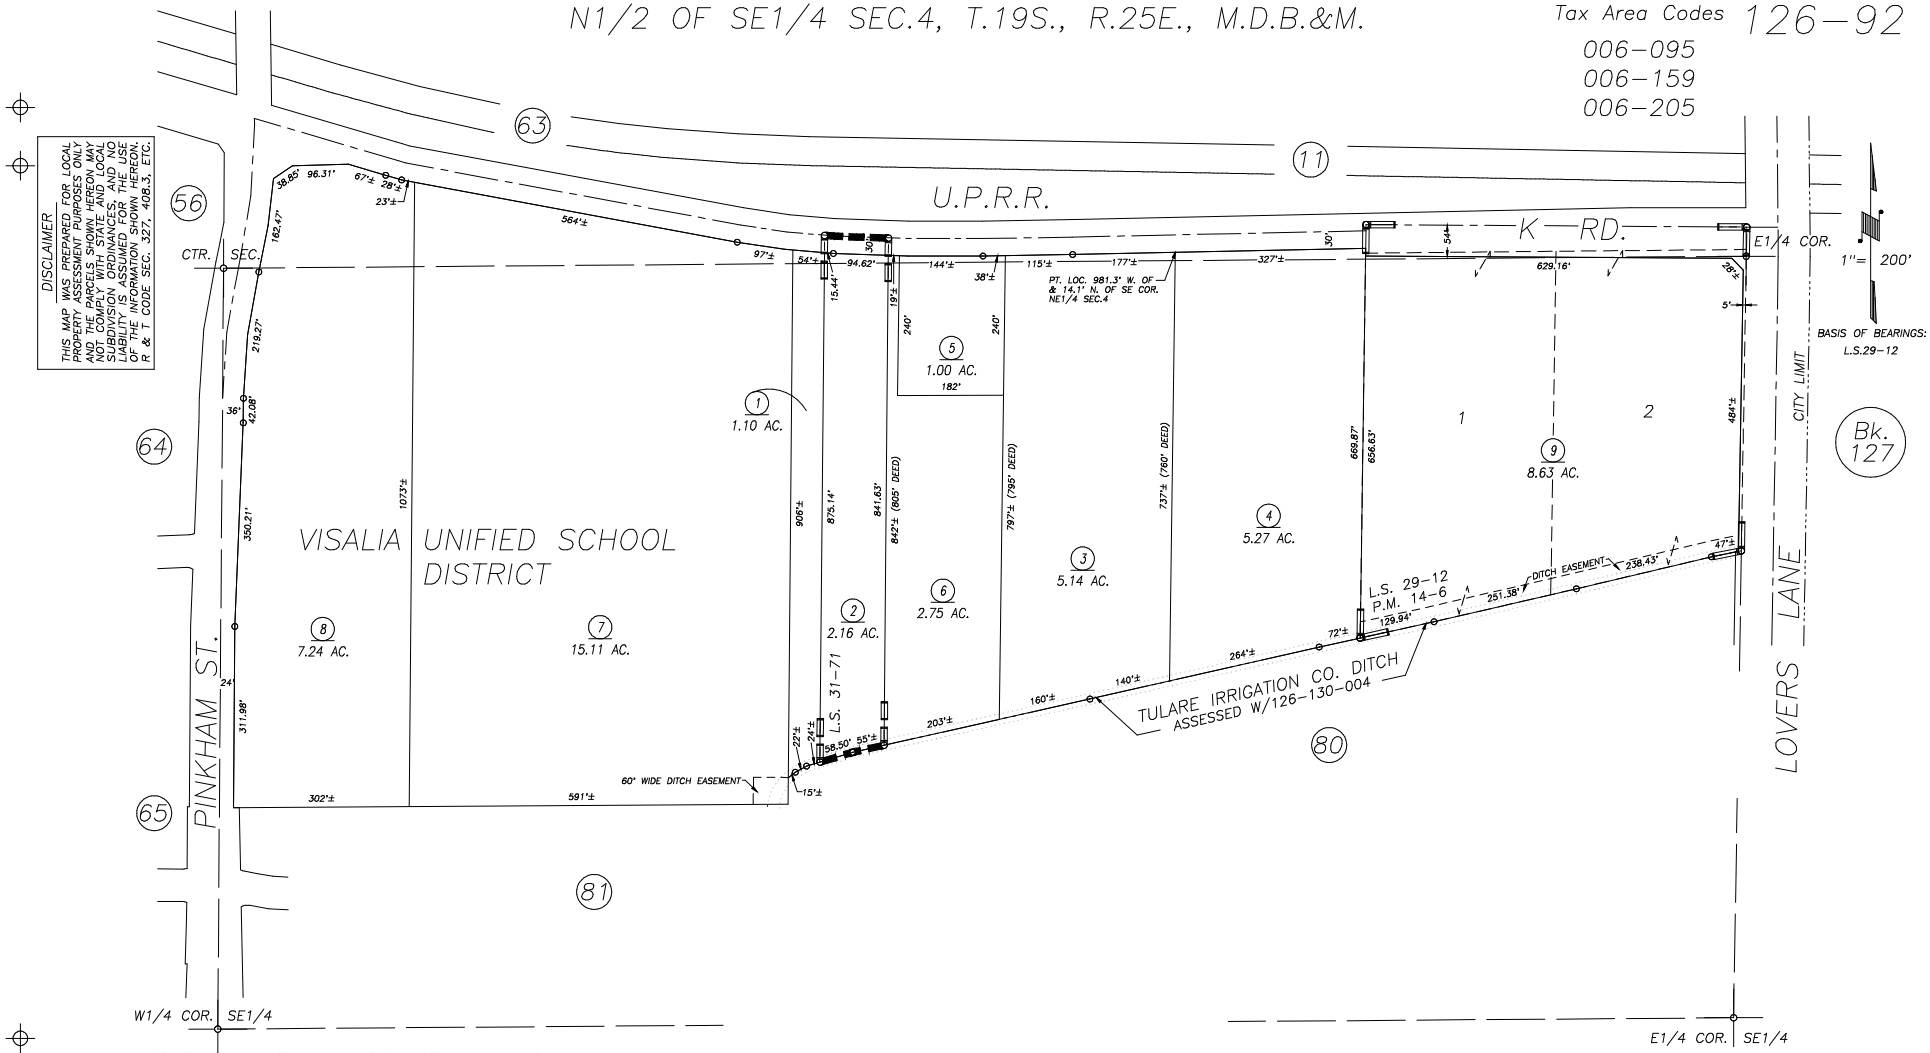

PARCEL MAP NO. 1305, P.M. 14–6
RECORD OF SURVEY, L.S. 29–12
RECORD OF SURVEY, L.S. 31–71
POR. RECORD OF SURVEY, L.S. 32–47 (SE1/4 OF SEC.4, ETC.)

CITY OF VISALIA
ASSESSOR'S MAPS BK. 126 , PG. 92
COUNTY OF TULARE, CALIFORNIA, U.S.A.

NOTE: Assessor's Parcel Numbers Shown in Circles (1)
Assessor's Block Numbers Shown in Ellipses (123)

REVISION	DATE	TECH
2012–0073173	08/18/2014	LLB