DISCLAIMER

THIS MAP WAS PREPARED FOR LOCAL PROPERTY ASSESSMENT PURPOSES ONLY AND THE PARCELS SHOWN HEREON MAY NOT COMPLY WITH STATE AND LOCAL SUBDIVISION ORDINANCES, AND NO LIABILITY IS ASSUMED FOR THE USE OF THE INFORMATION SHOWN HEREON. R & T CODE SEC. 327, 408.3, ETC

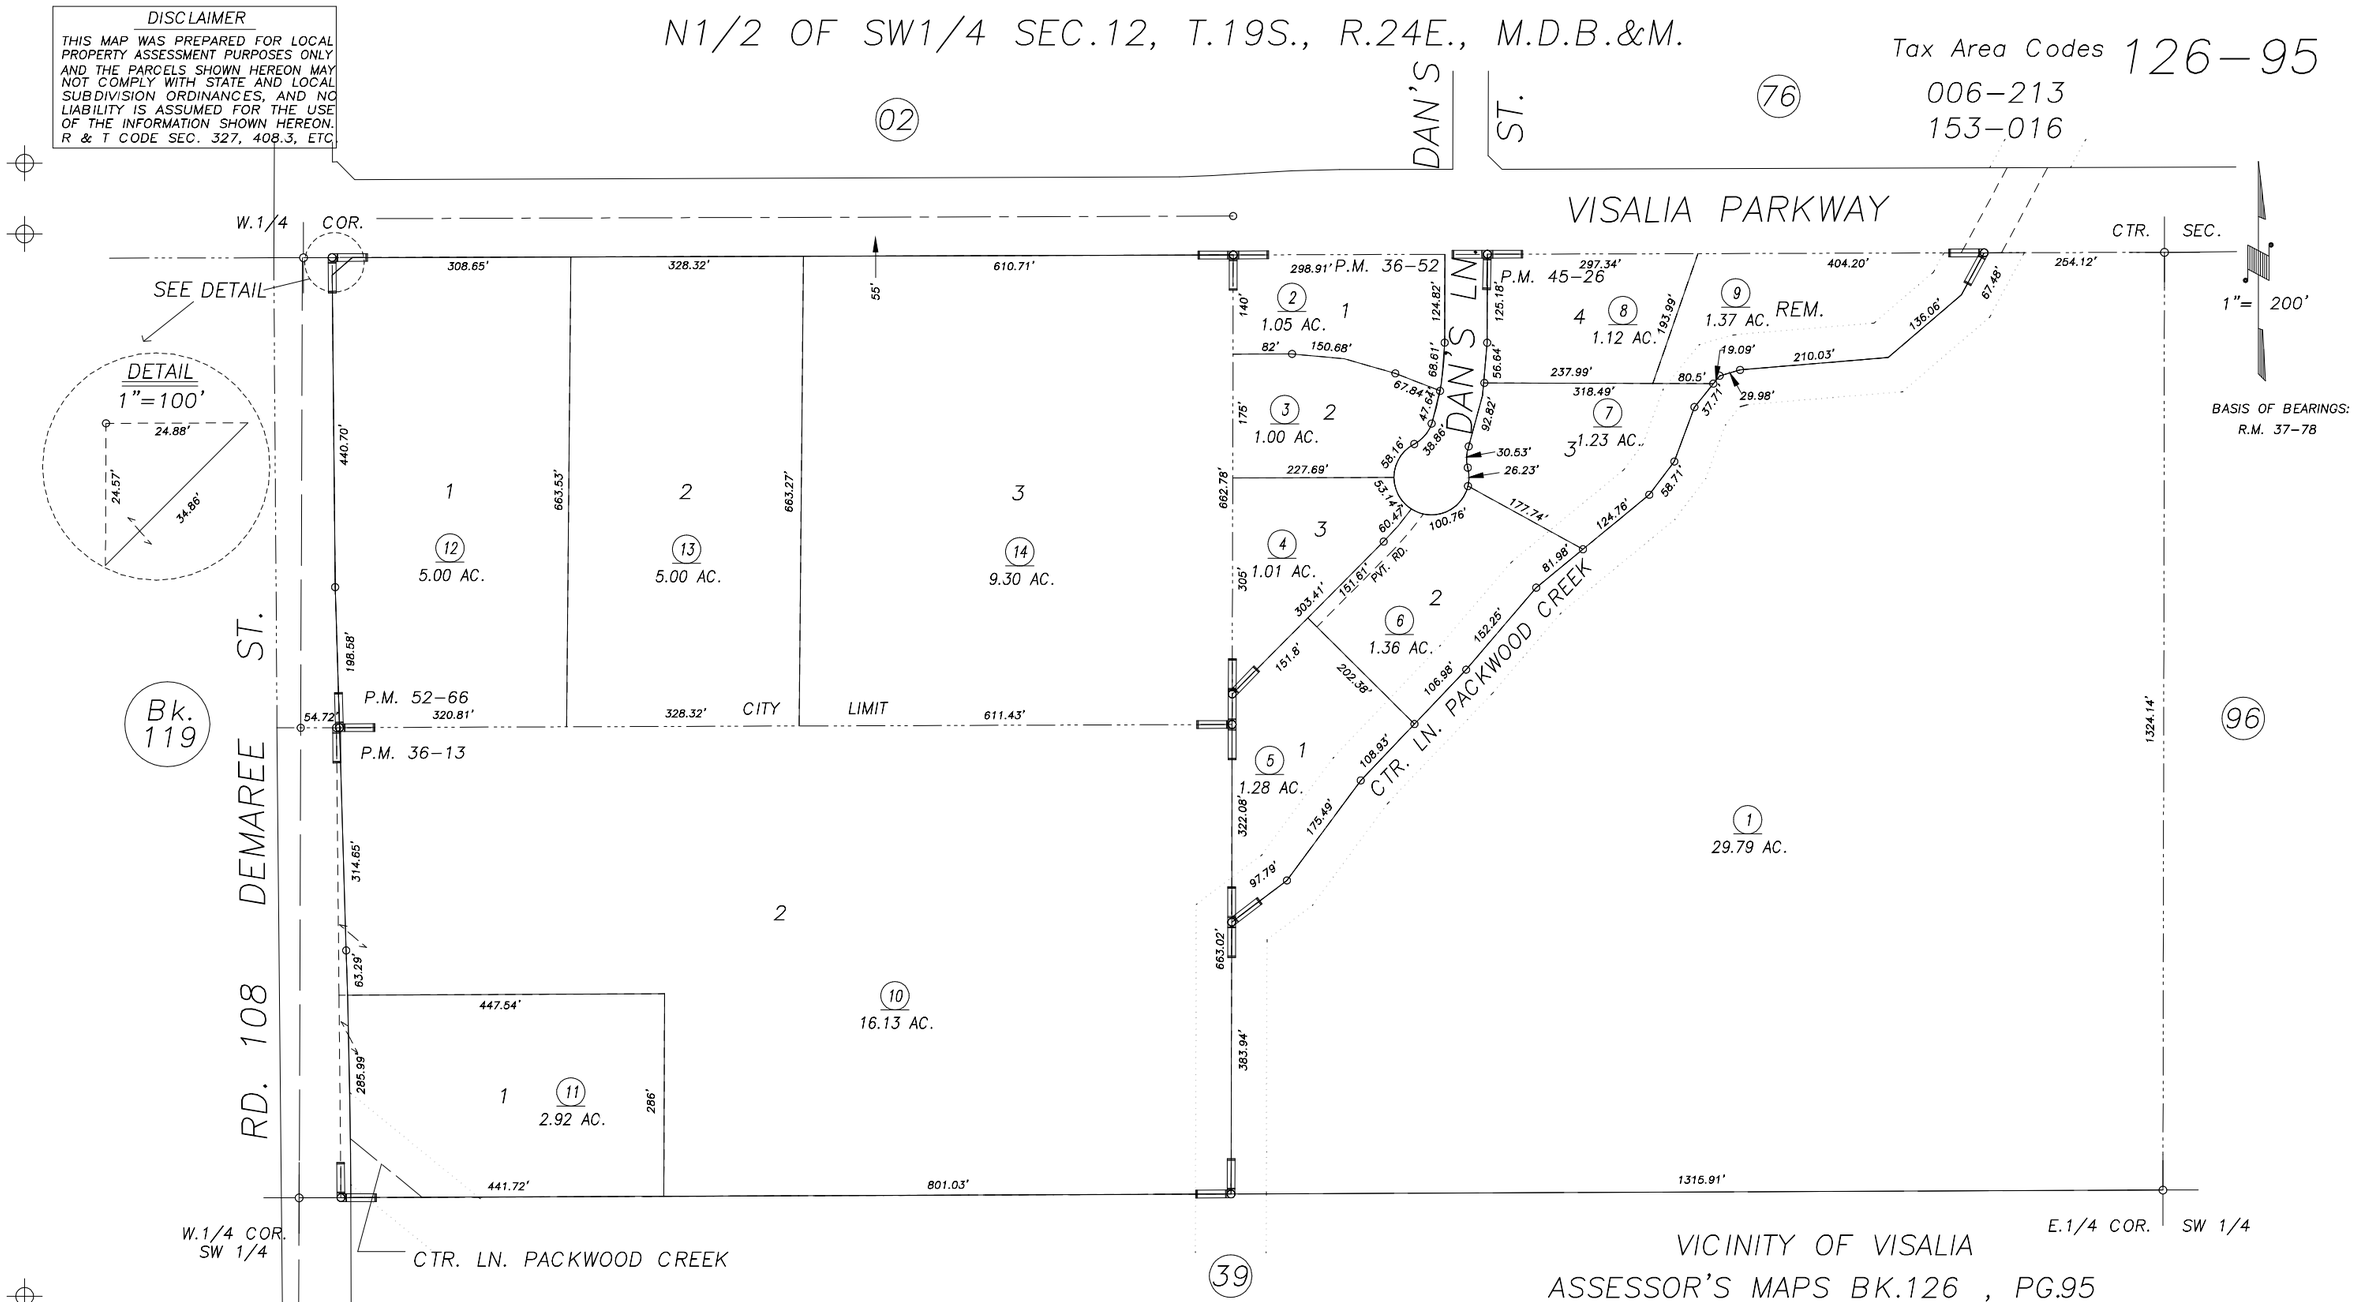

VICINITY OF VISALIA
ASSESSOR'S MAPS BK.126 , PG.95
COUNTY OF TULARE, CALIFORNIA, U.S.A.

PARCEL MAP 3511, P.M. 36-13
PARCEL MAP 3549, P.M.36-52
PARCEL MAP 4421, P.M. 45-26
PARCEL MAP 5159, P.M. 52-66
POR. RECORD OF SURVEY, L.S. 27-69 (W.LN. OF SW1/4 SEC.12, ETC.)

NOTE: Assessor's Parcel Numbers Shown in Circles (1)
Assessor's Block Numbers Shown in Ellipses (123)

REVISION	DATE	TECH
2016-0030451	6/29/2016	GL