DISCLAIMER

THIS MAP WAS PREPARED FOR LOCAL PROPERTY ASSESSMENT PURPOSES ONLY AND THE PARCELS SHOWN HEREON MAY NOT COMPLY WITH STATE AND LOCAL SUBDIVISION ORDINANCES, AND NO LIABILITY IS ASSUMED FOR THE USE OF THE INFORMATION SHOWN HEREON. R & T CODE SEC. 327, 408.3, ETC.

N1/2 OF SE1/4 OF SEC.12, T.19S.,R.24E., M.D.B.&M.

Tax Area Codes 006–013

126–96

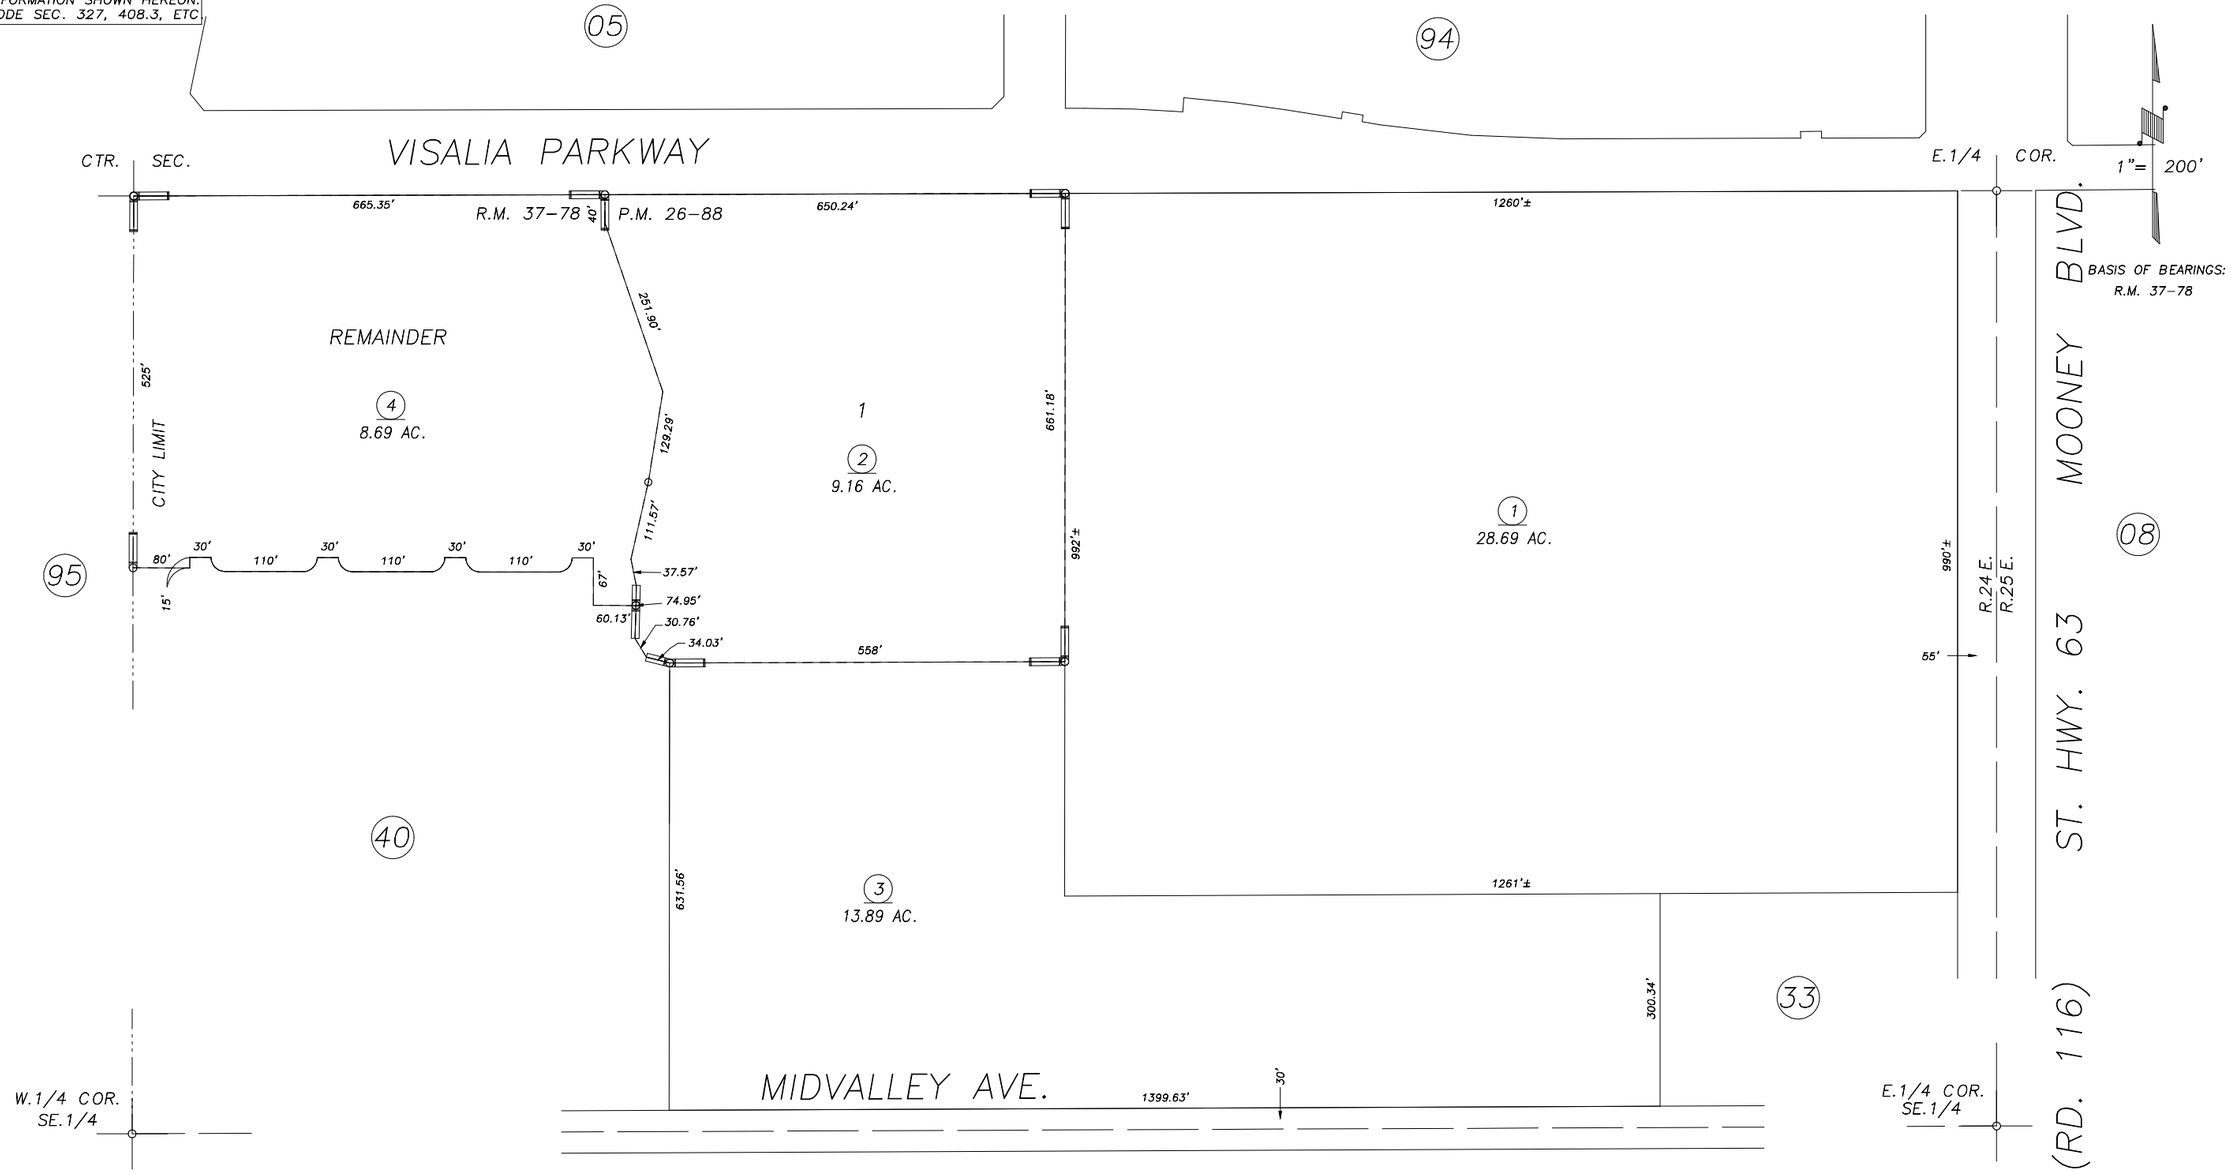

PARCEL MAP 2587, P.M. 26–88
POR. OAKTREE ESTATES PHASE 2, R.M. 37–78
POR. RECORD OF SURVEY, L.S. 30–25 (E.LN. OF SE1/4 SEC.12, ETC.)
POR. RECORD OF SURVEY, L.S. 32–47 (E.LN. OF SE1/4 SEC.12, ETC.)

CITY OF VISALIA
ASSESSOR'S MAPS BK.126 , PG.96
COUNTY OF TULARE, CALIFORNIA, U.S.A.

NOTE: Assessor's Parcel Numbers Shown in Circles (1)
Assessor's Block Numbers Shown in Ellipses (123)

REVISION	DATE	TECH
2016–0030451	06/29/2016	GL