N.1/2 SEC. 10, T.19S., R.25E., M.D.B.&M.

Tax Area Codes 127–01
153–105

DISCLAIMER

THIS MAP WAS PREPARED FOR LOCAL PROPERTY ASSESSMENT PURPOSES ONLY AND THE PARCELS SHOWN HEREON MAY NOT COMPLY WITH STATE AND LOCAL SUBDIVISION ORDINANCES, AND NO LIABILITY IS ASSUMED FOR THE USE OF THE INFORMATION SHOWN HEREON. R & T CODE SEC. 327, 408.3, ETC.

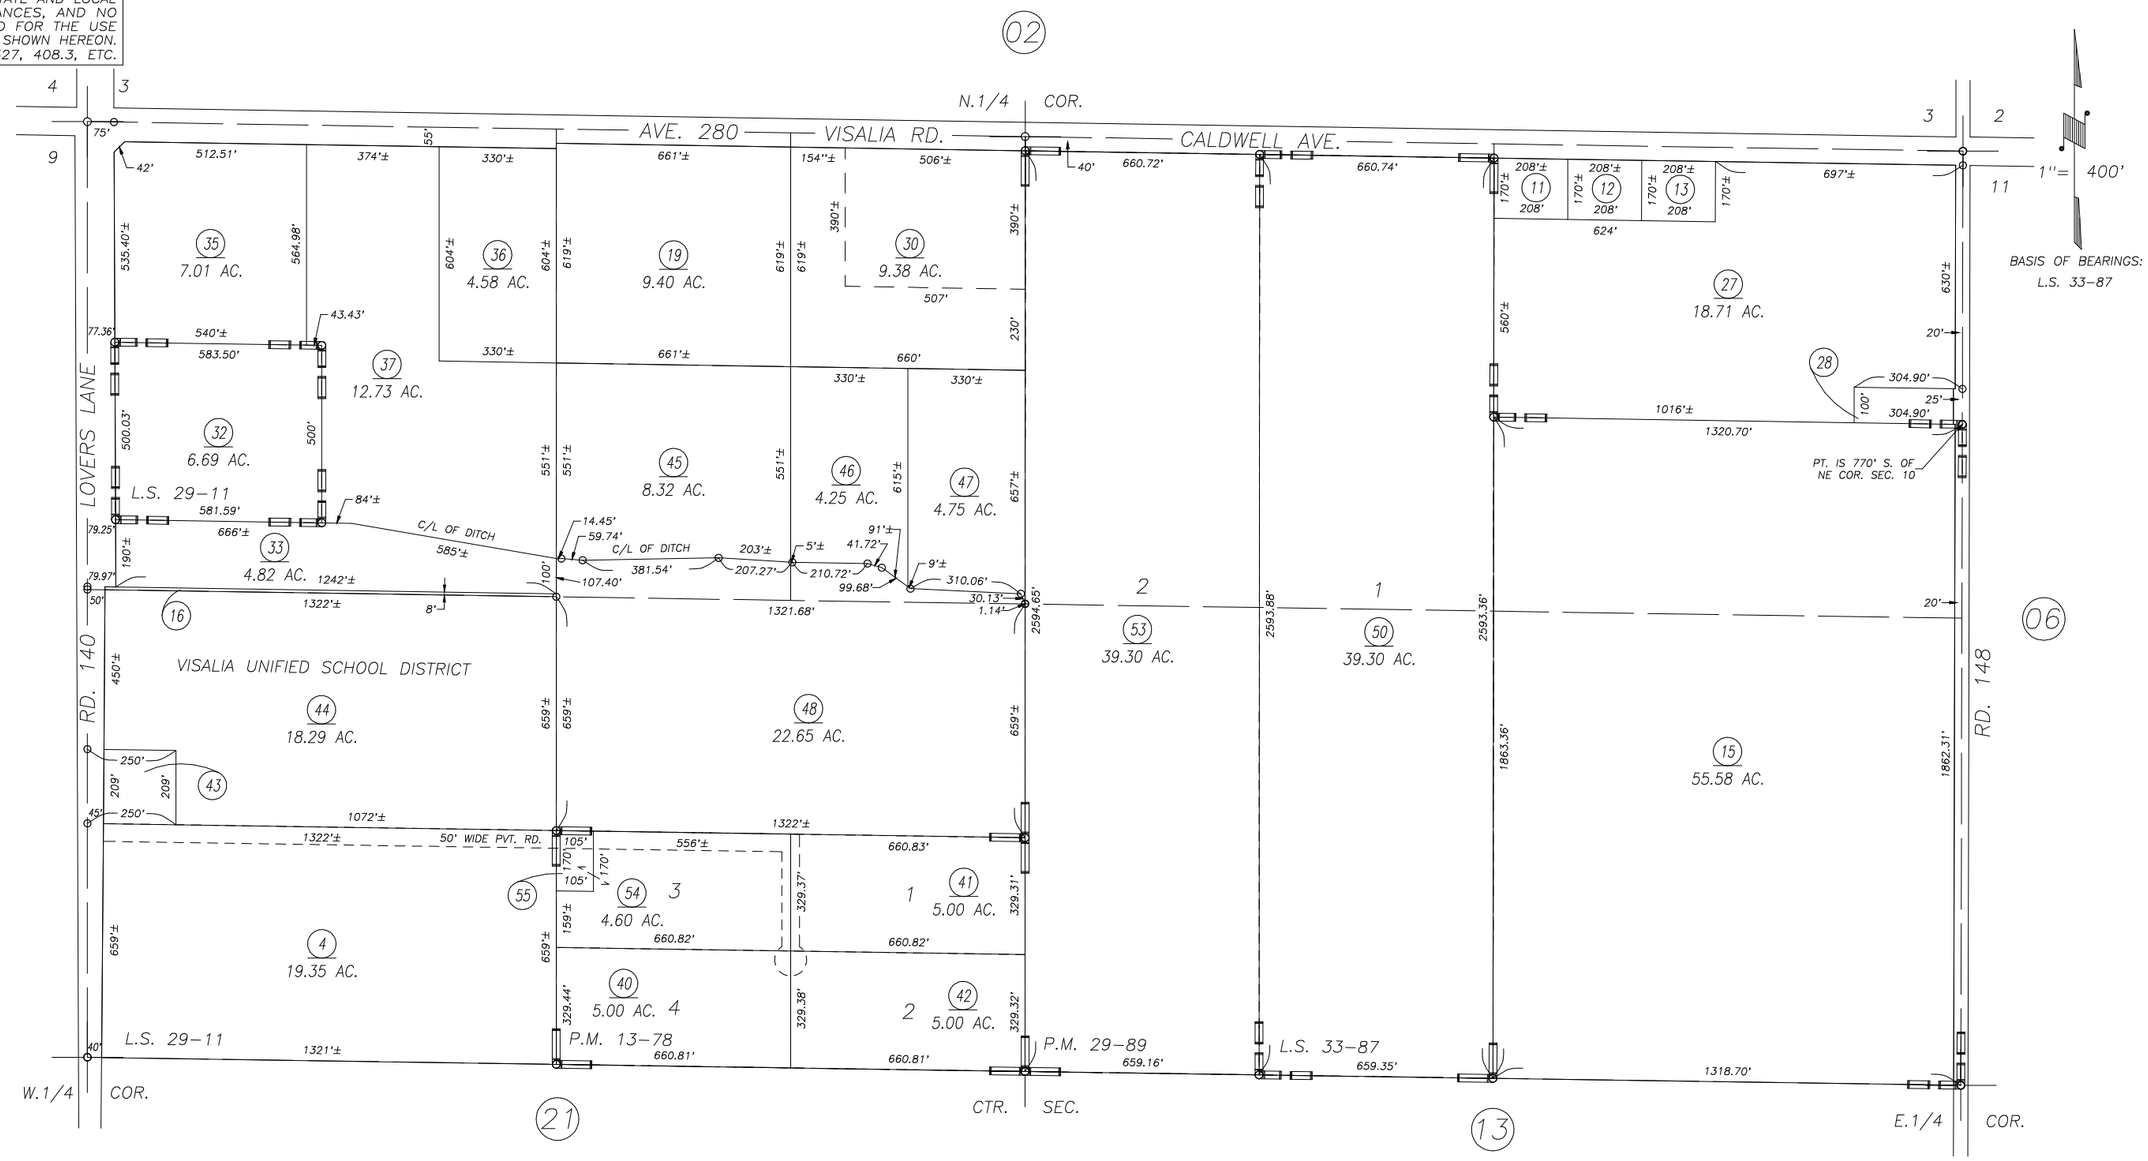

PARCEL MAP NO. 1277, P.M. 13–78
PARCEL MAP NO. 2888, P.M. 29–89
RECORD OF SURVEY, L.S. 29–11
RECORD OF SURVEY, L.S. 33–87

VICINITY OF VISALIA
ASSESSOR'S MAPS BK. 127 , PG. 01
COUNTY OF TULARE, CALIFORNIA, U.S.A.

NOTE: Assessor's Parcel Numbers Shown in Circles (1)
Assessor's Block Numbers Shown in Ellipses (123)

REVISION	DATE	TECH
2016–0038428	08/04/2016	ARL