N1/2 OF SE1/4 OF SW1/4 SEC.6, T.19S., R.26E., M.D.B.&M.

Tax Area Codes 008–013

129–07

DISCLAIMER

THIS MAP WAS PREPARED FOR LOCAL PROPERTY ASSESSMENT PURPOSES ONLY AND THE PARCELS SHOWN HEREON MAY NOT COMPLY WITH STATE AND LOCAL SUBDIVISION ORDINANCES, AND NO LIABILITY IS ASSUMED FOR THE USE OF THE INFORMATION SHOWN HEREON. R & T CODE SEC. 327, 408.3, ETC.

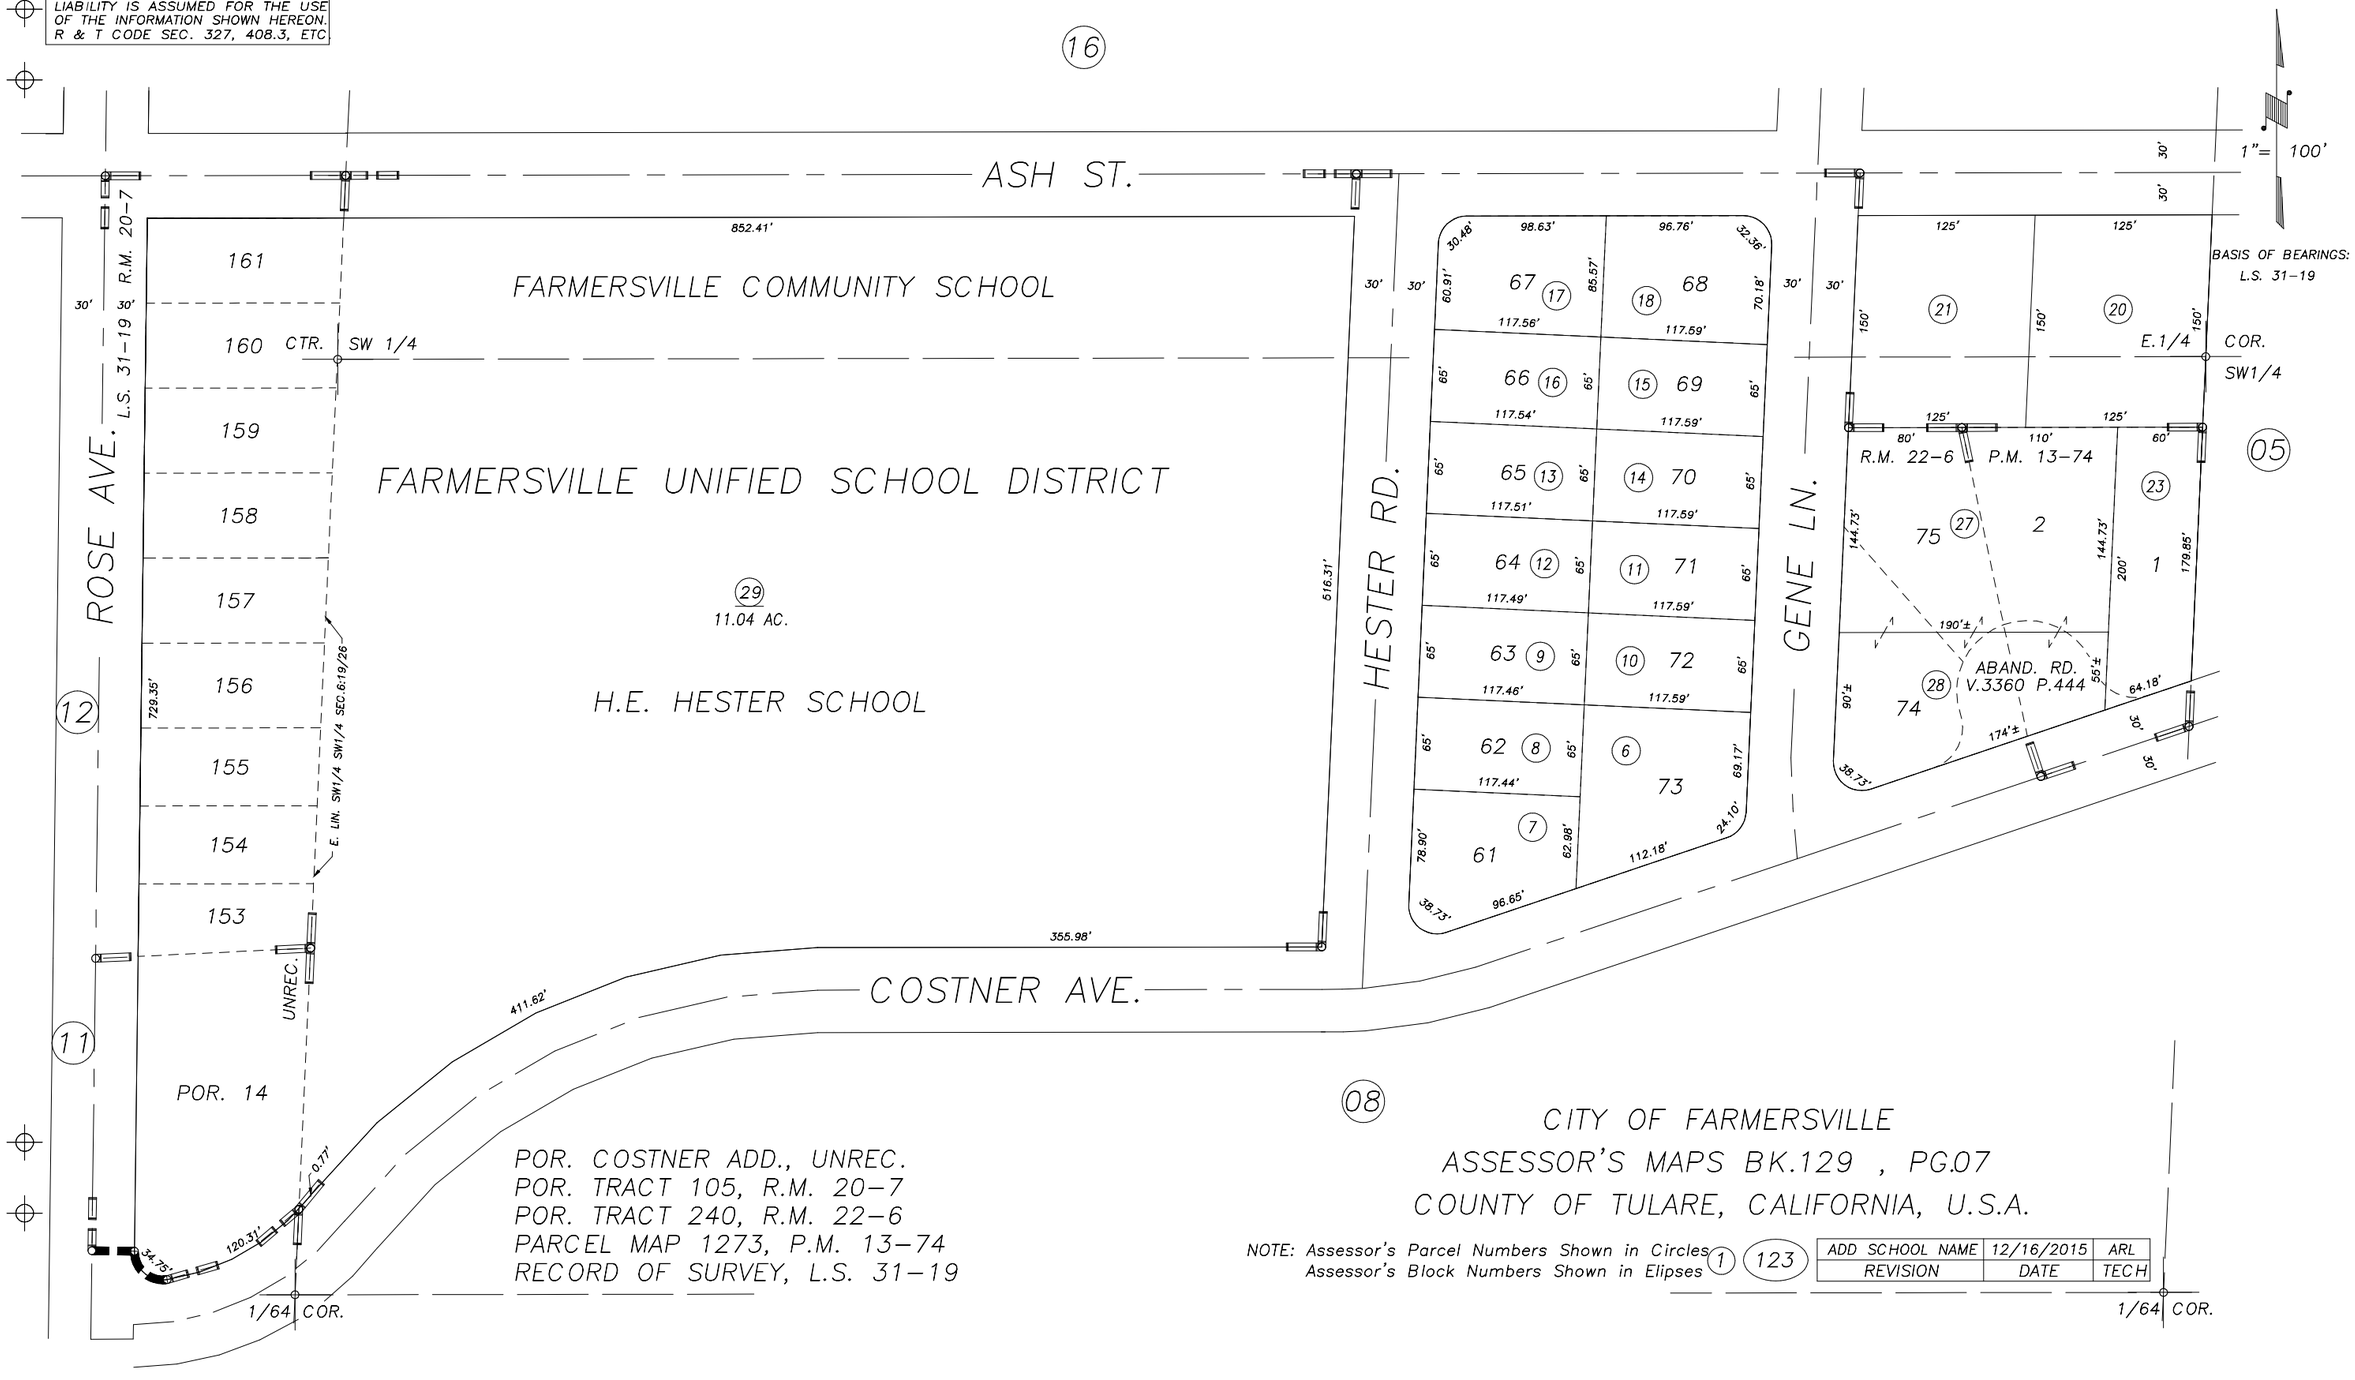

POR. COSTNER ADD., UNREC.
POR. TRACT 105, R.M. 20–7
POR. TRACT 240, R.M. 22–6
PARCEL MAP 1273, P.M. 13–74
RECORD OF SURVEY, L.S. 31–19

CITY OF FARMERSVILLE
ASSESSOR'S MAPS BK.129 , PG.07
COUNTY OF TULARE, CALIFORNIA, U.S.A.

NOTE: Assessor's Parcel Numbers Shown in Circles (1)
Assessor's Block Numbers Shown in Elipses (123)

REVISION	DATE	TECH
ADD SCHOOL NAME	12/16/2015	ARL