DISCLAIMER

THIS MAP WAS PREPARED FOR LOCAL PROPERTY ASSESSMENT PURPOSES ONLY. THE PARCELS SHOWN HEREON MAY NOT COMPLY WITH STATE AND LOCAL SUBDIVISION ORDINANCES. NO LIABILITY IS ASSUMED FOR THE USE OF THE INFORMATION HEREON.

REVISED: 08/06/2014
REASON: 1975-48412
CAD TECH: NFL

N 1/2 SEC. 5, T.19S., R.26E., M.D.B. & M.

TAX CODE AREA **133-04**

086-009
153-027

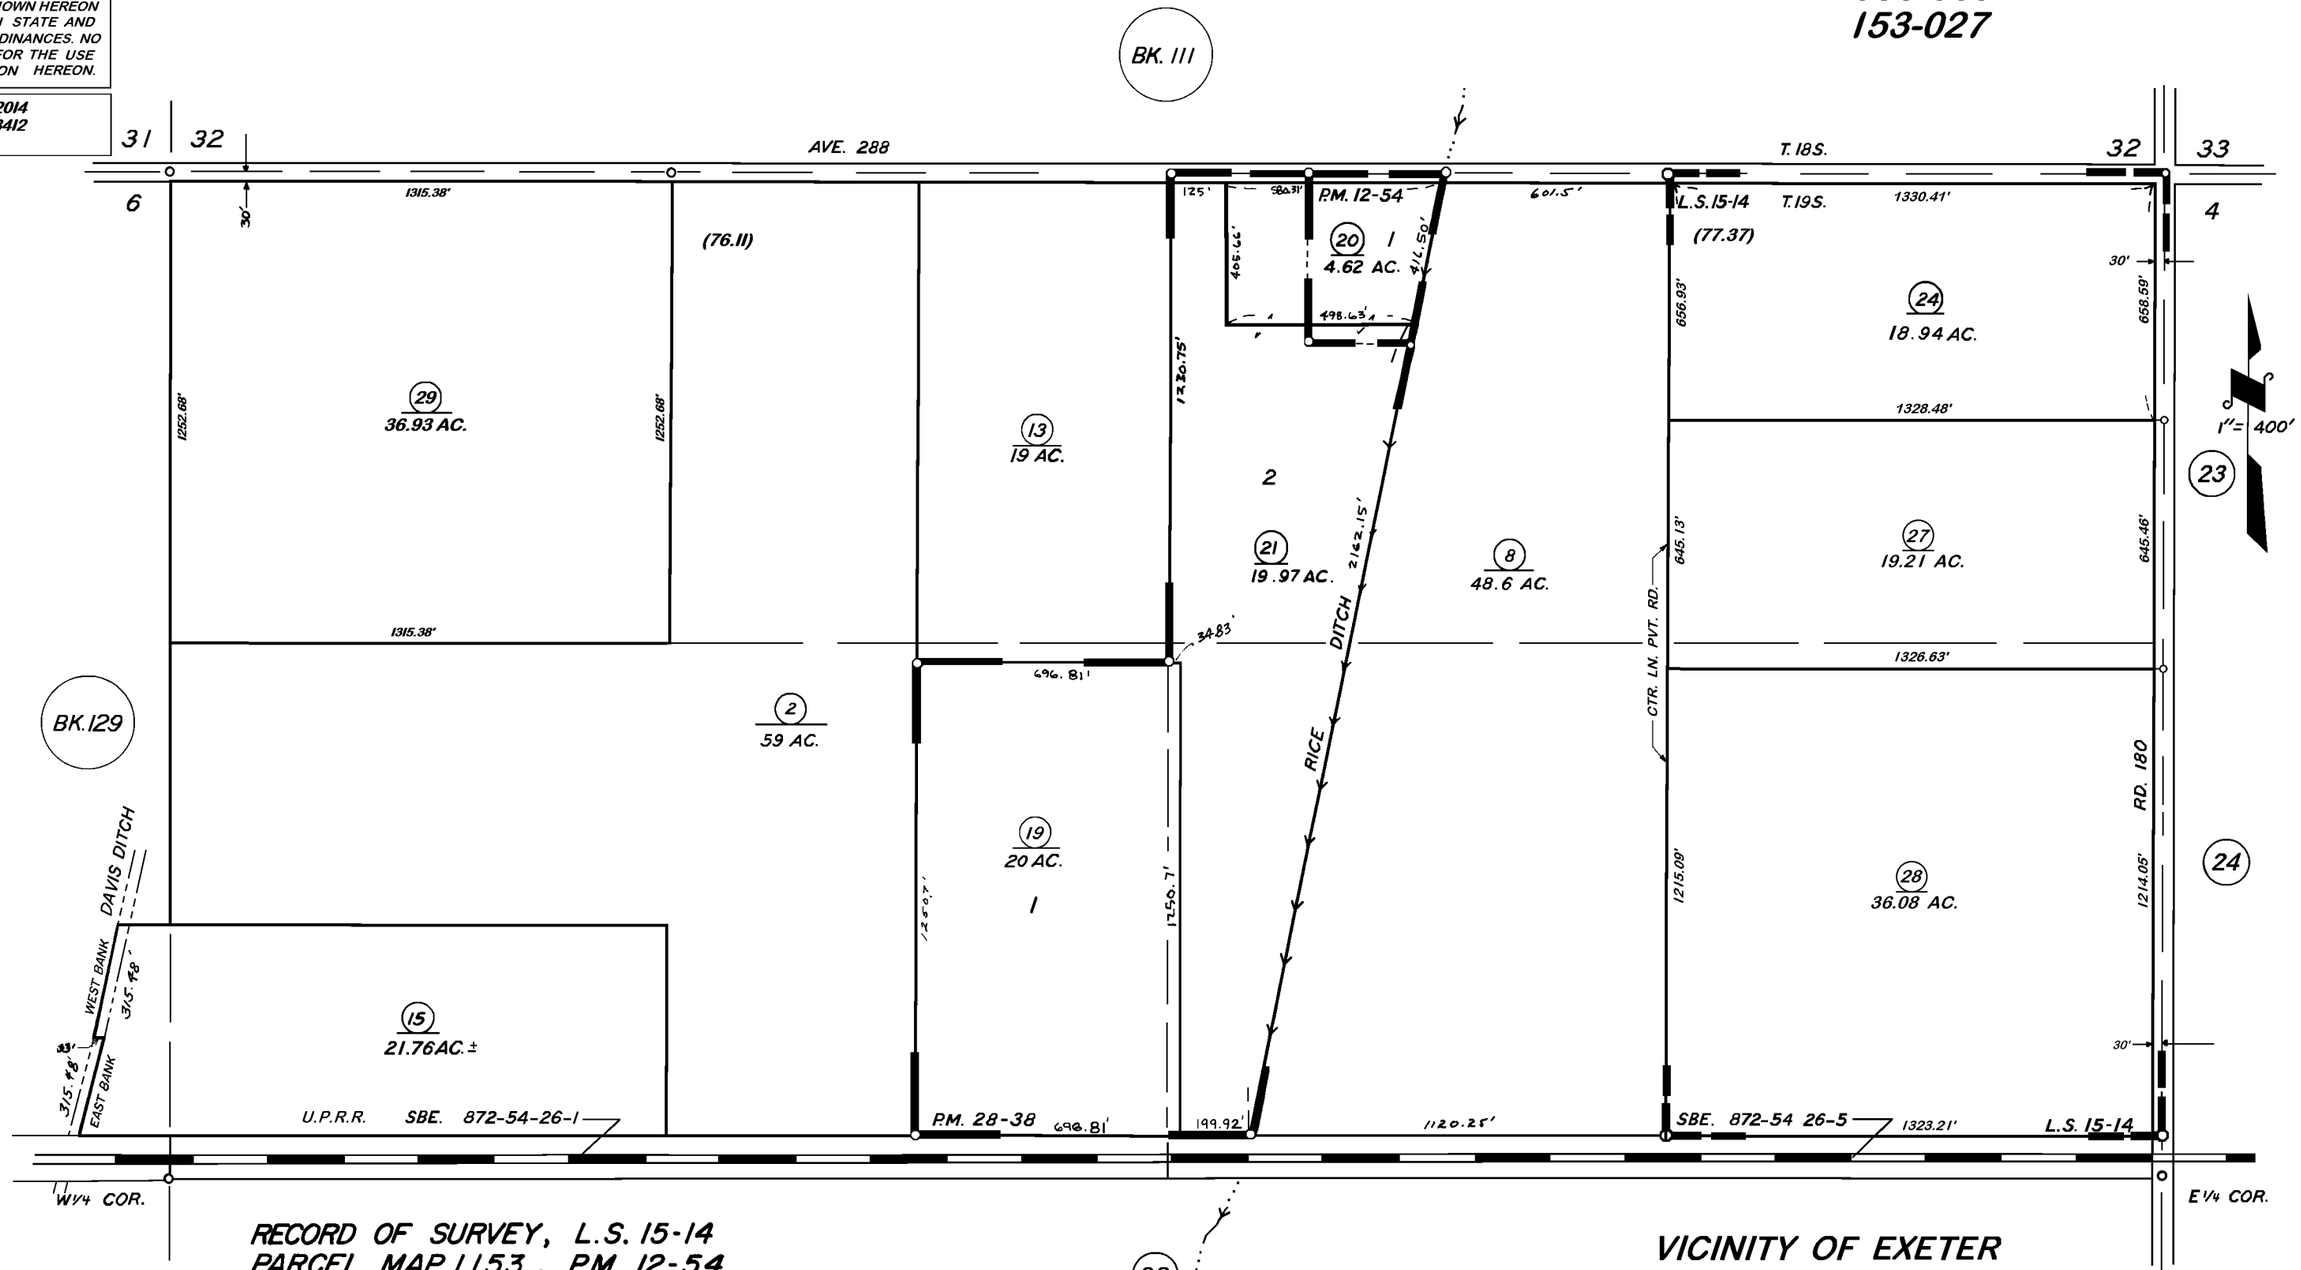

RECORD OF SURVEY, L.S. 15-14
PARCEL MAP 1153, P.M. 12-54
PARCEL MAP 2737, P.M. 28-38
RECORD OF SURVEY, L.S. 32-47 (SECTION CORNERS)

VICINITY OF EXETER

ASSESSOR'S MAPS BK. 133, PG. 04

COUNTY OF TULARE, CALIF.

NOTE — ASSESSOR'S BLOCK NUMBERS SHOWN IN ELLIPSES
ASSESSOR'S PARCEL NUMBERS SHOWN IN CIRCLES