POR. S1/2 OF SE1/4 SEC. 4, T.19S., R.26E., M.D.B.& M.

TAX CODE AREA 133-15
002-002

DISCLAIMER

THIS MAP WAS PREPARED FOR LOCAL PROPERTY ASSESSMENT PURPOSES ONLY. THE PARCELS SHOWN HEREON MAY NOT COMPLY WITH STATE AND LOCAL SUBDIVISION ORDINANCES. NO LIABILITY IS ASSUMED FOR THE USE OF THE INFORMATION HEREON. R & T CODE SEC. 327, 408.3, ETC.

REVISED: 02/03/2015
REASON: PG. UPDATE
CAD TECH: ARP

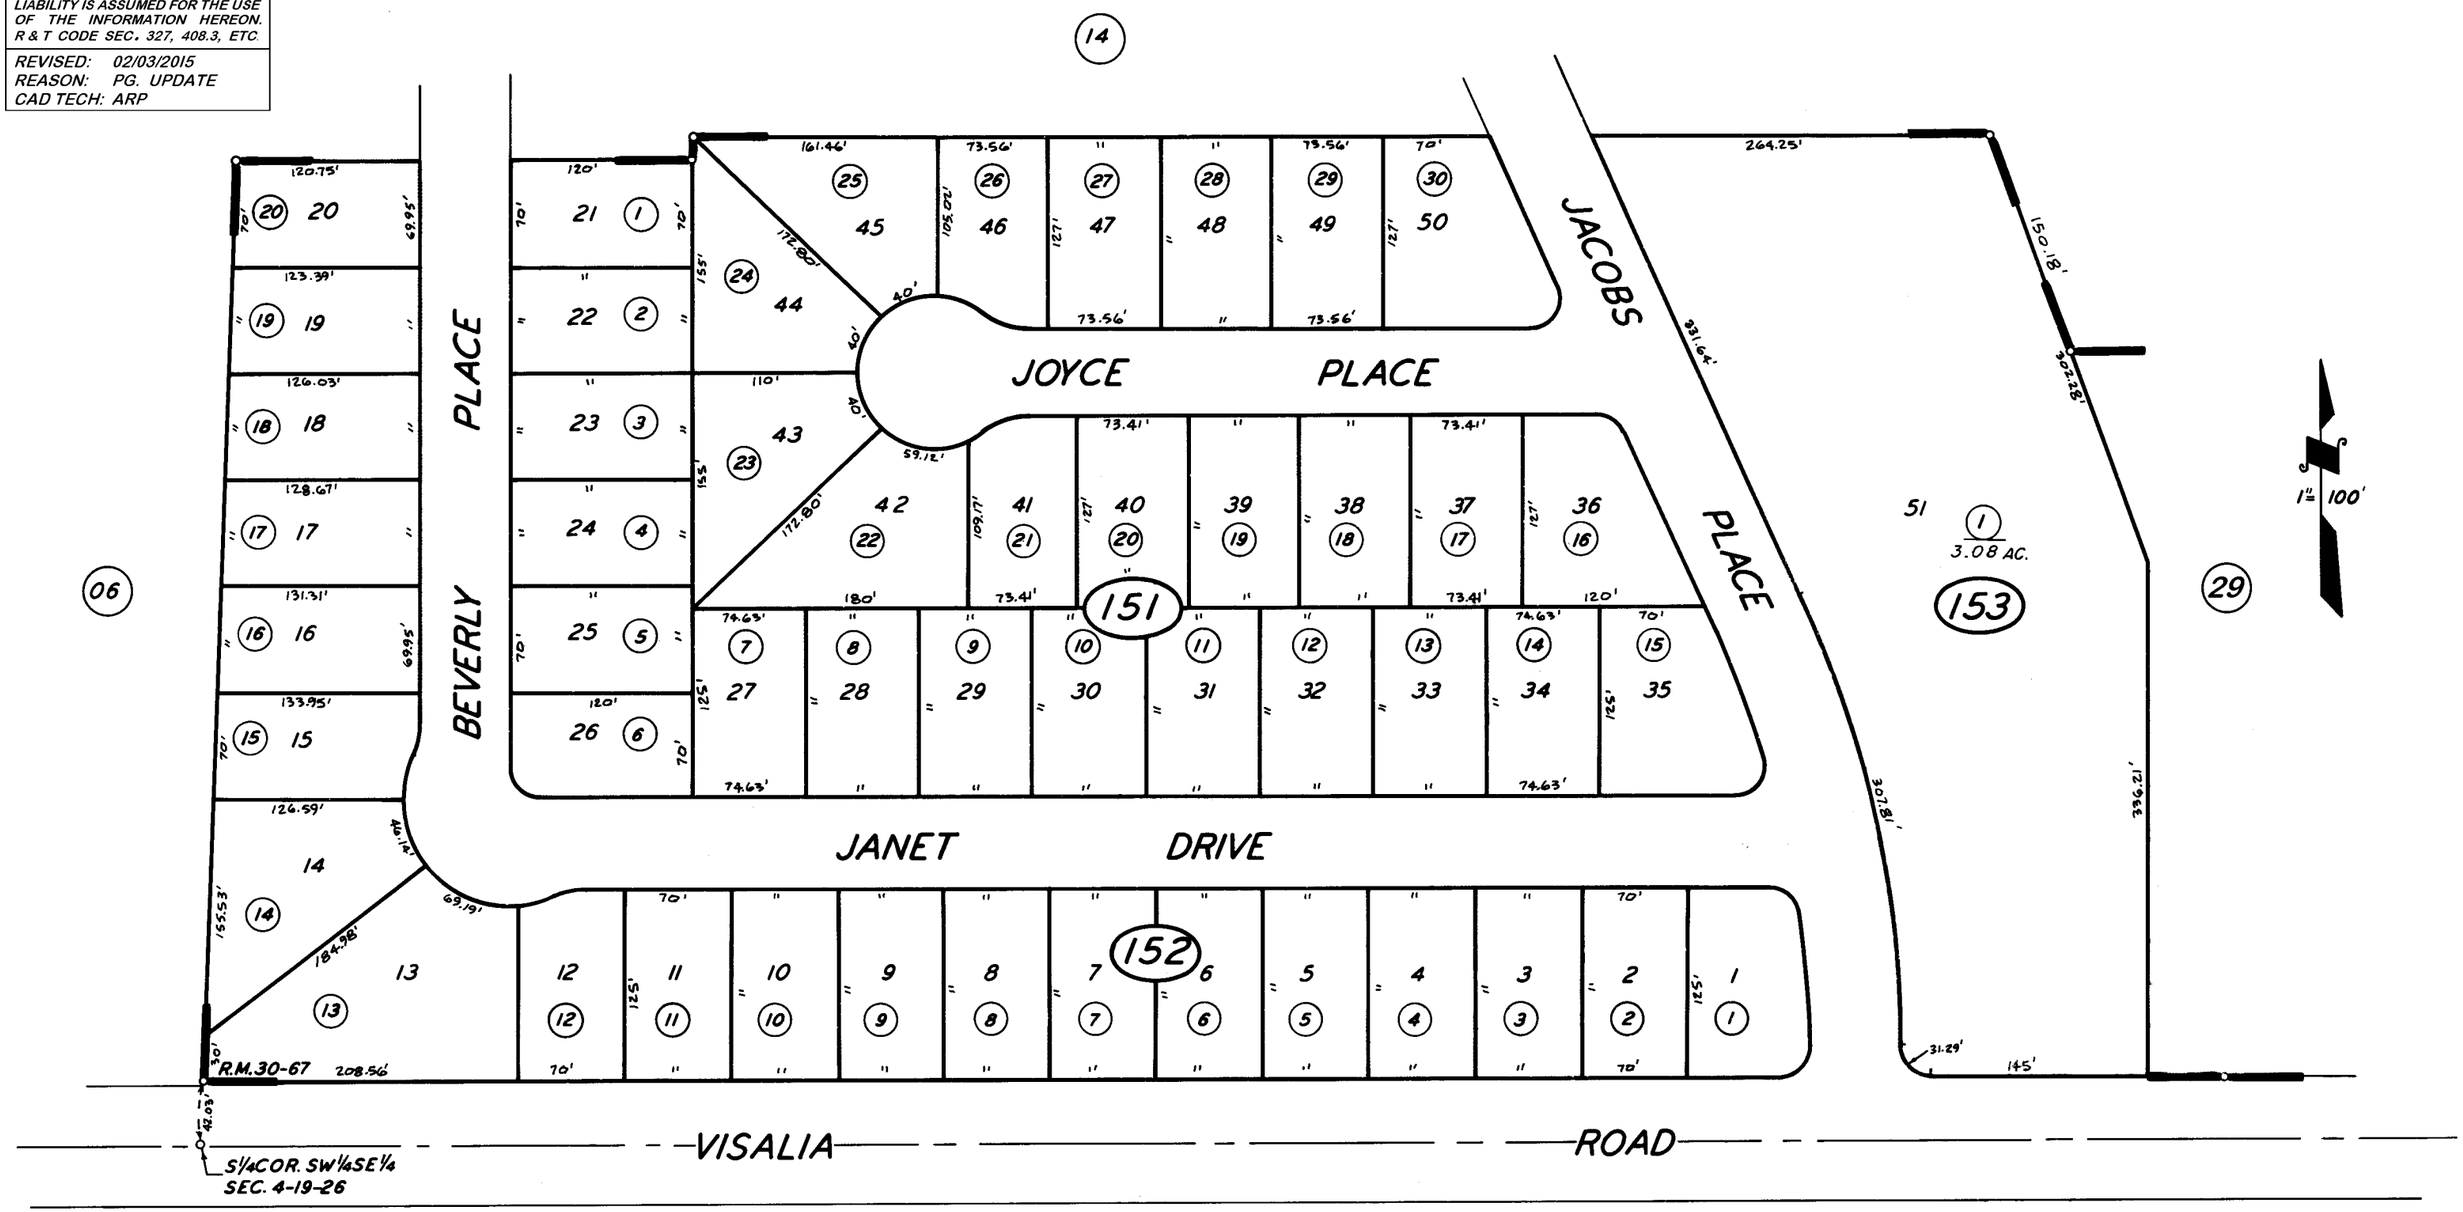

POR. HEATON WEST UNIT NO. 2, R.M. 30-67
POR. RECORD OF SURVEY, L.S. 32-47 (S 1/2 SEC. 4 ETC.)

CITY OF EXETER
ASSESSOR'S MAPS BK. 133, PG. 15
COUNTY OF TULARE, CALIF.

NOTE ASSESSOR'S BLOCK NUMBERS SHOWN IN ELLIPSES
ASSESSOR'S PARCEL NUMBERS SHOWN IN CIRCLES