DISCLAIMER

THIS MAP WAS PREPARED FOR LOCAL PROPERTY ASSESSMENT PURPOSES ONLY AND THE PARCELS SHOWN HEREON MAY NOT COMPLY WITH STATE AND LOCAL SUBDIVISION ORDINANCES, AND NO LIABILITY IS ASSUMED FOR THE USE OF THE INFORMATION SHOWN HEREON. R & T CODE SEC. 327, 408.3, ETC.

W 1/2 OF SW 1/4 OF SE 1/4 SECTION 4, T.19S., R.26E. M.D.B. & M.

Tax Area Code 002–023

133–20

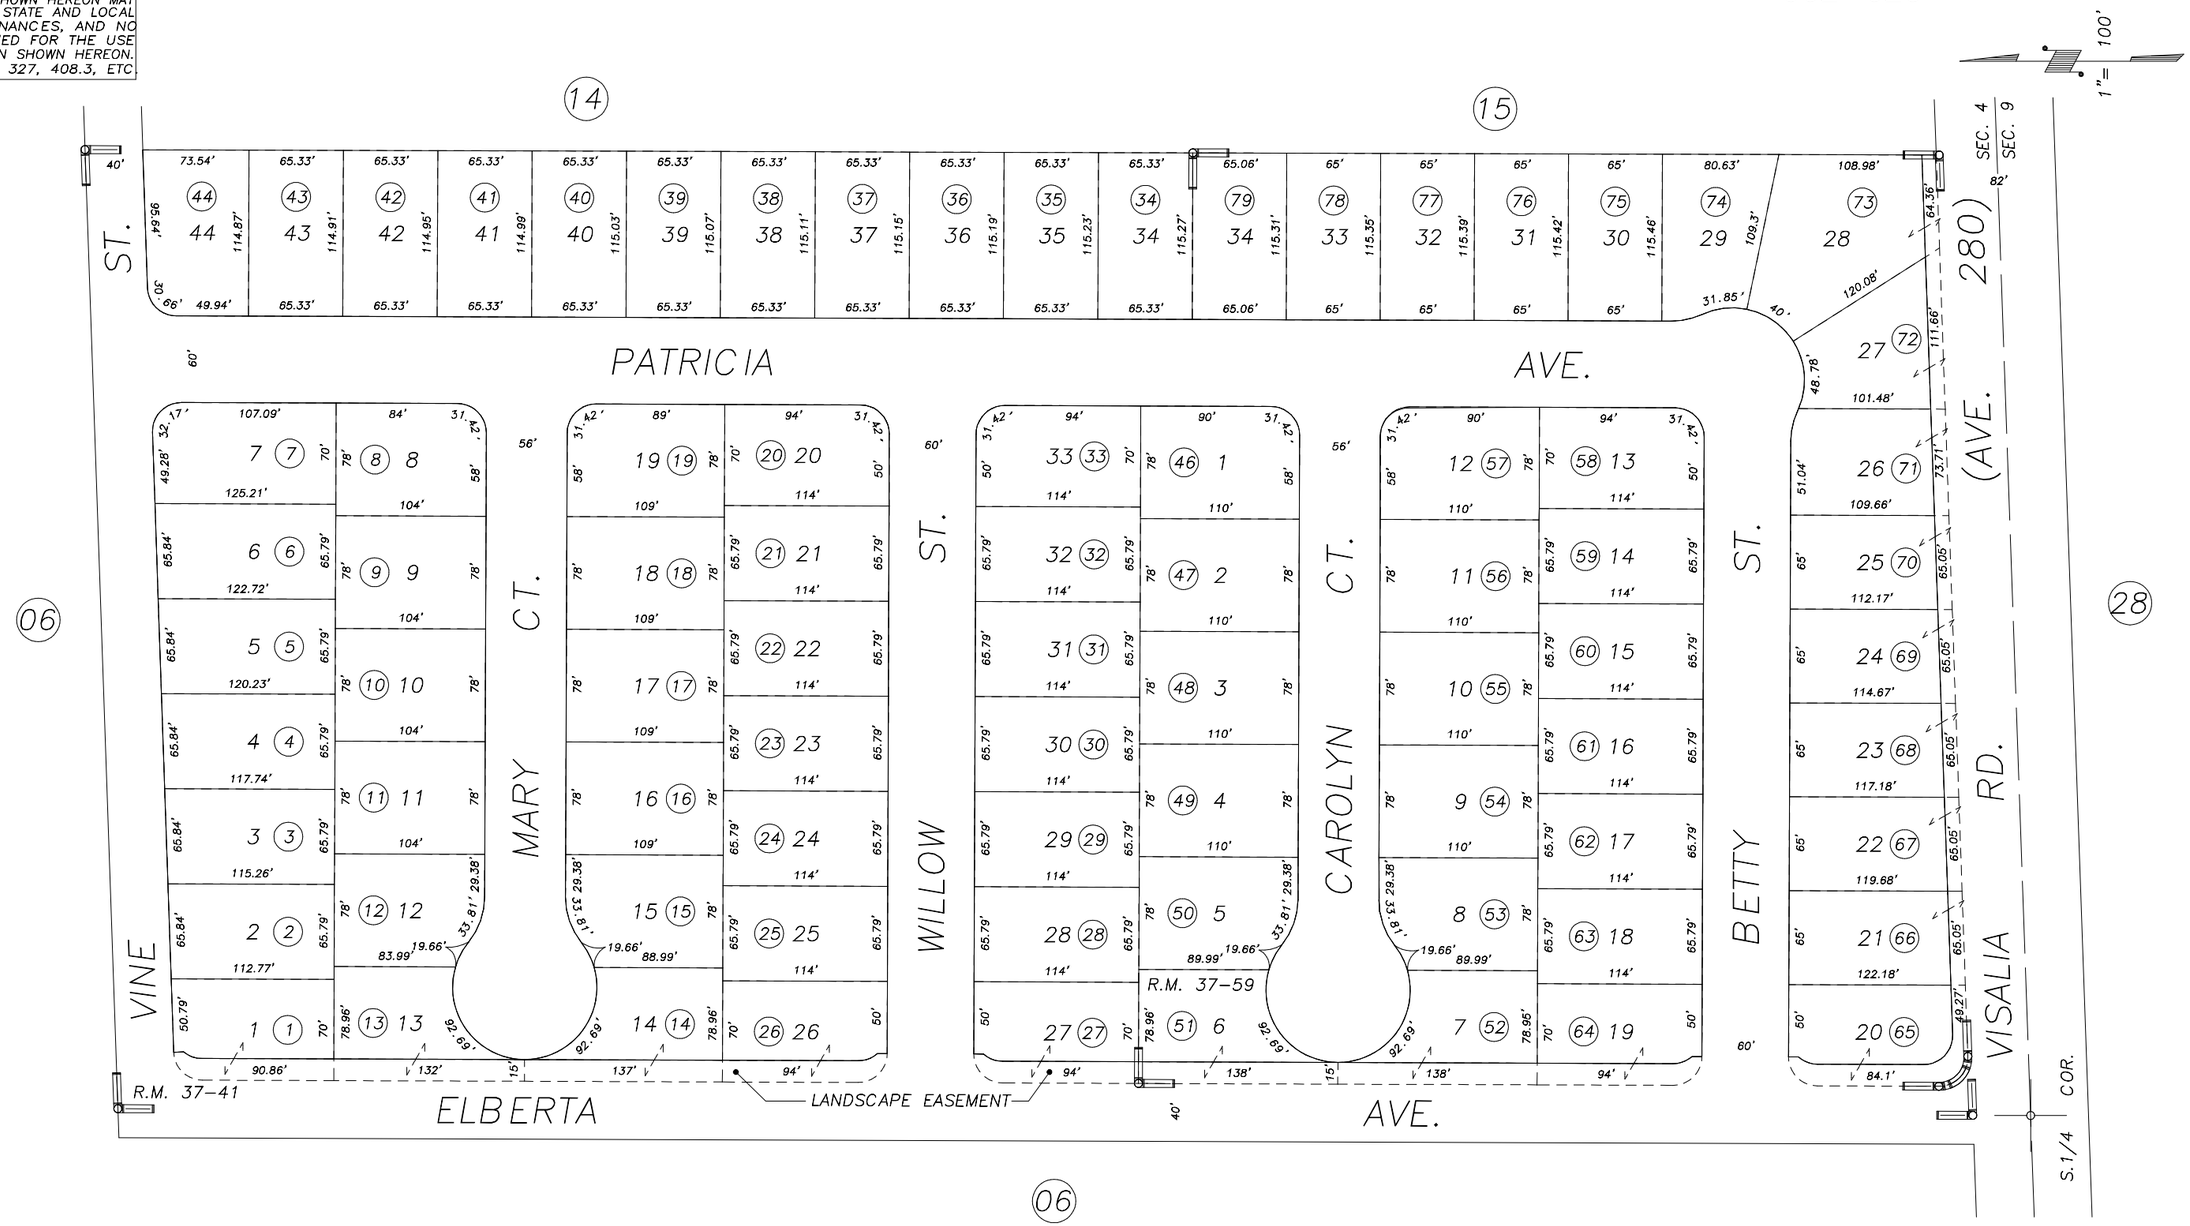

WILD ROSE ESTATES UNIT 1, R.M. 37–41
WILD ROSE ESTATES UNIT 2, R.M. 37–59
POR. RECORD OF SURVEY, L.S. 34–47 (S1/2 SEC.4 ETC.)

CITY OF EXETER
ASSESSOR'S MAPS BK.133 , PG.20
COUNTY OF TULARE, CALIFORNIA, U.S.A.

NOTE: Assessor's Parcel Numbers Shown in Circles (1)
Assessor's Block Numbers Shown in Elipses (123)

PG. UPDATE	02/03/2015	ARP
REVISION	DATE	TECH