N1/2 OF NW1/4 OF NW1/4 SEC.10, T.19S., R.26E., M.D.B.&M.

Tax Area Codes 135–03
002–000
002–010
002–014

DISCLAIMER
THIS MAP WAS PREPARED FOR LOCAL PROPERTY ASSESSMENT PURPOSES ONLY AND THE PARCELS SHOWN HEREON MAY NOT COMPLY WITH STATE AND LOCAL SUBDIVISION ORDINANCES, AND NO LIABILITY IS ASSUMED FOR THE USE OF THE INFORMATION SHOWN HEREON. R & T CODE SEC. 327, 408.3, ETC.

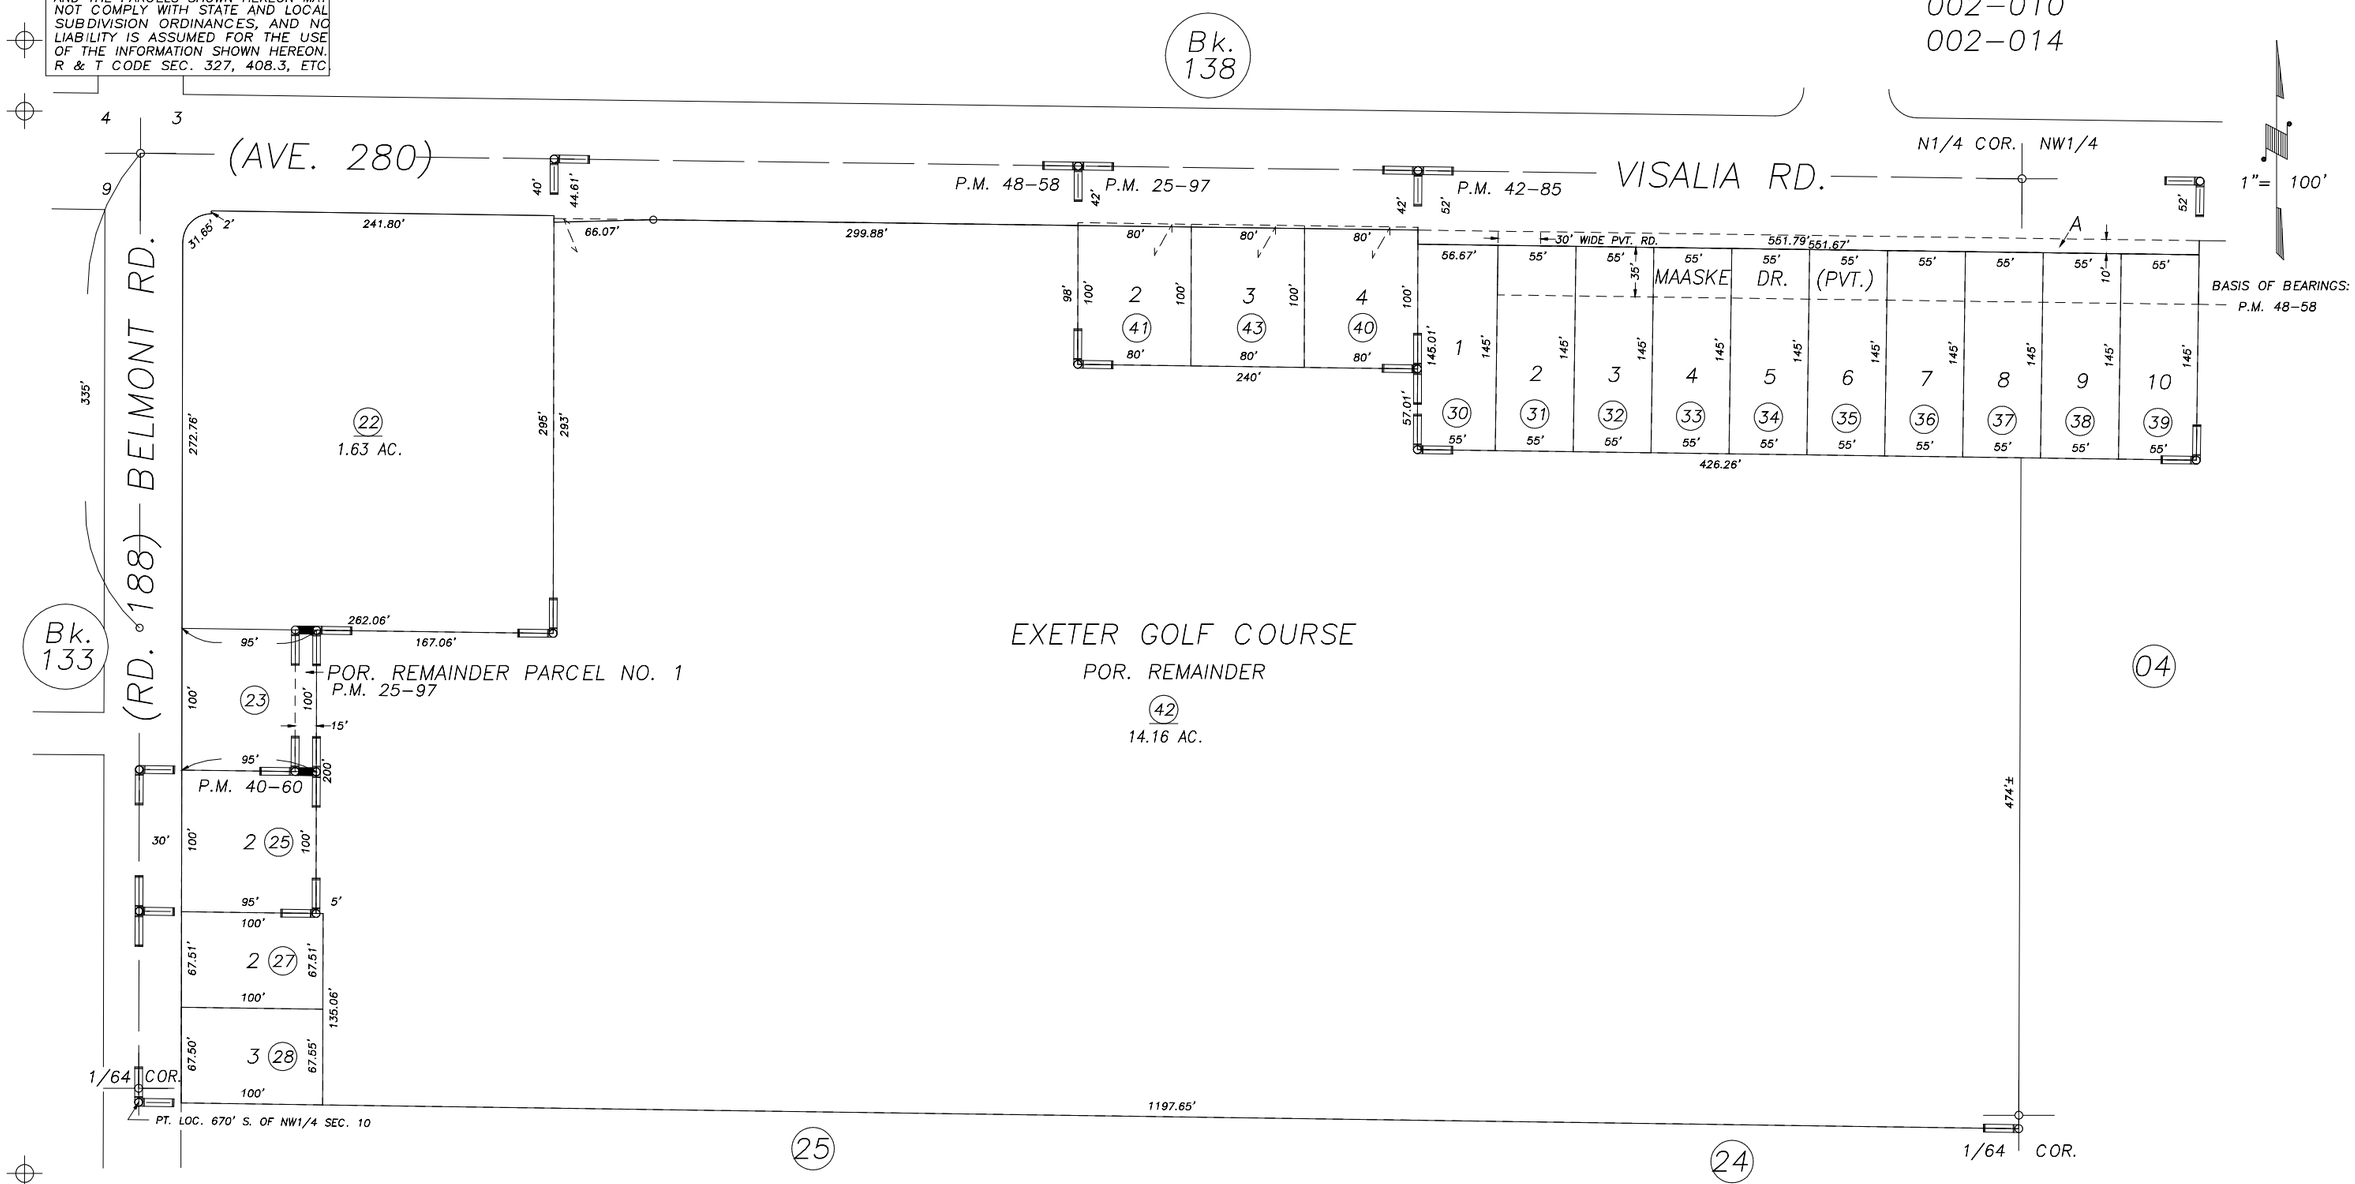

POR. PARCEL MAP NO. 2496, P.M. 25–97
POR. PARCEL MAP NO. 3956, P.M. 40–60
POR. PARCEL MAP NO. 4753, P.M. 48–58
EXETER GOLF ESTATES , R.M. 42–85

CITY OF EXETER
ASSESSOR'S MAPS BK.135 , PG.03
COUNTY OF TULARE, CALIFORNIA, U.S.A.

NOTE: Assessor's Parcel Numbers Shown in Circles (1)
Assessor's Block Numbers Shown in Ellipses (123)

REVISION	DATE	TECH
2013–0052096	08/25/2015	GL