DISCLAIMER

THIS MAP WAS PREPARED FOR LOCAL PROPERTY ASSESSMENT PURPOSES ONLY AND THE PARCELS SHOWN HEREON MAY NOT COMPLY WITH STATE AND LOCAL SUBDIVISION ORDINANCES, AND NO LIABILITY IS ASSUMED FOR THE USE OF THE INFORMATION SHOWN HEREON. R & T CODE SEC. 327, 408.3, ETC

N1/2 OF NE1/4 OF NW1/4 SEC.10, T.19S., R.26E., M.D.B.&M.

Tax Area Codes 135–04
002–014
002–000

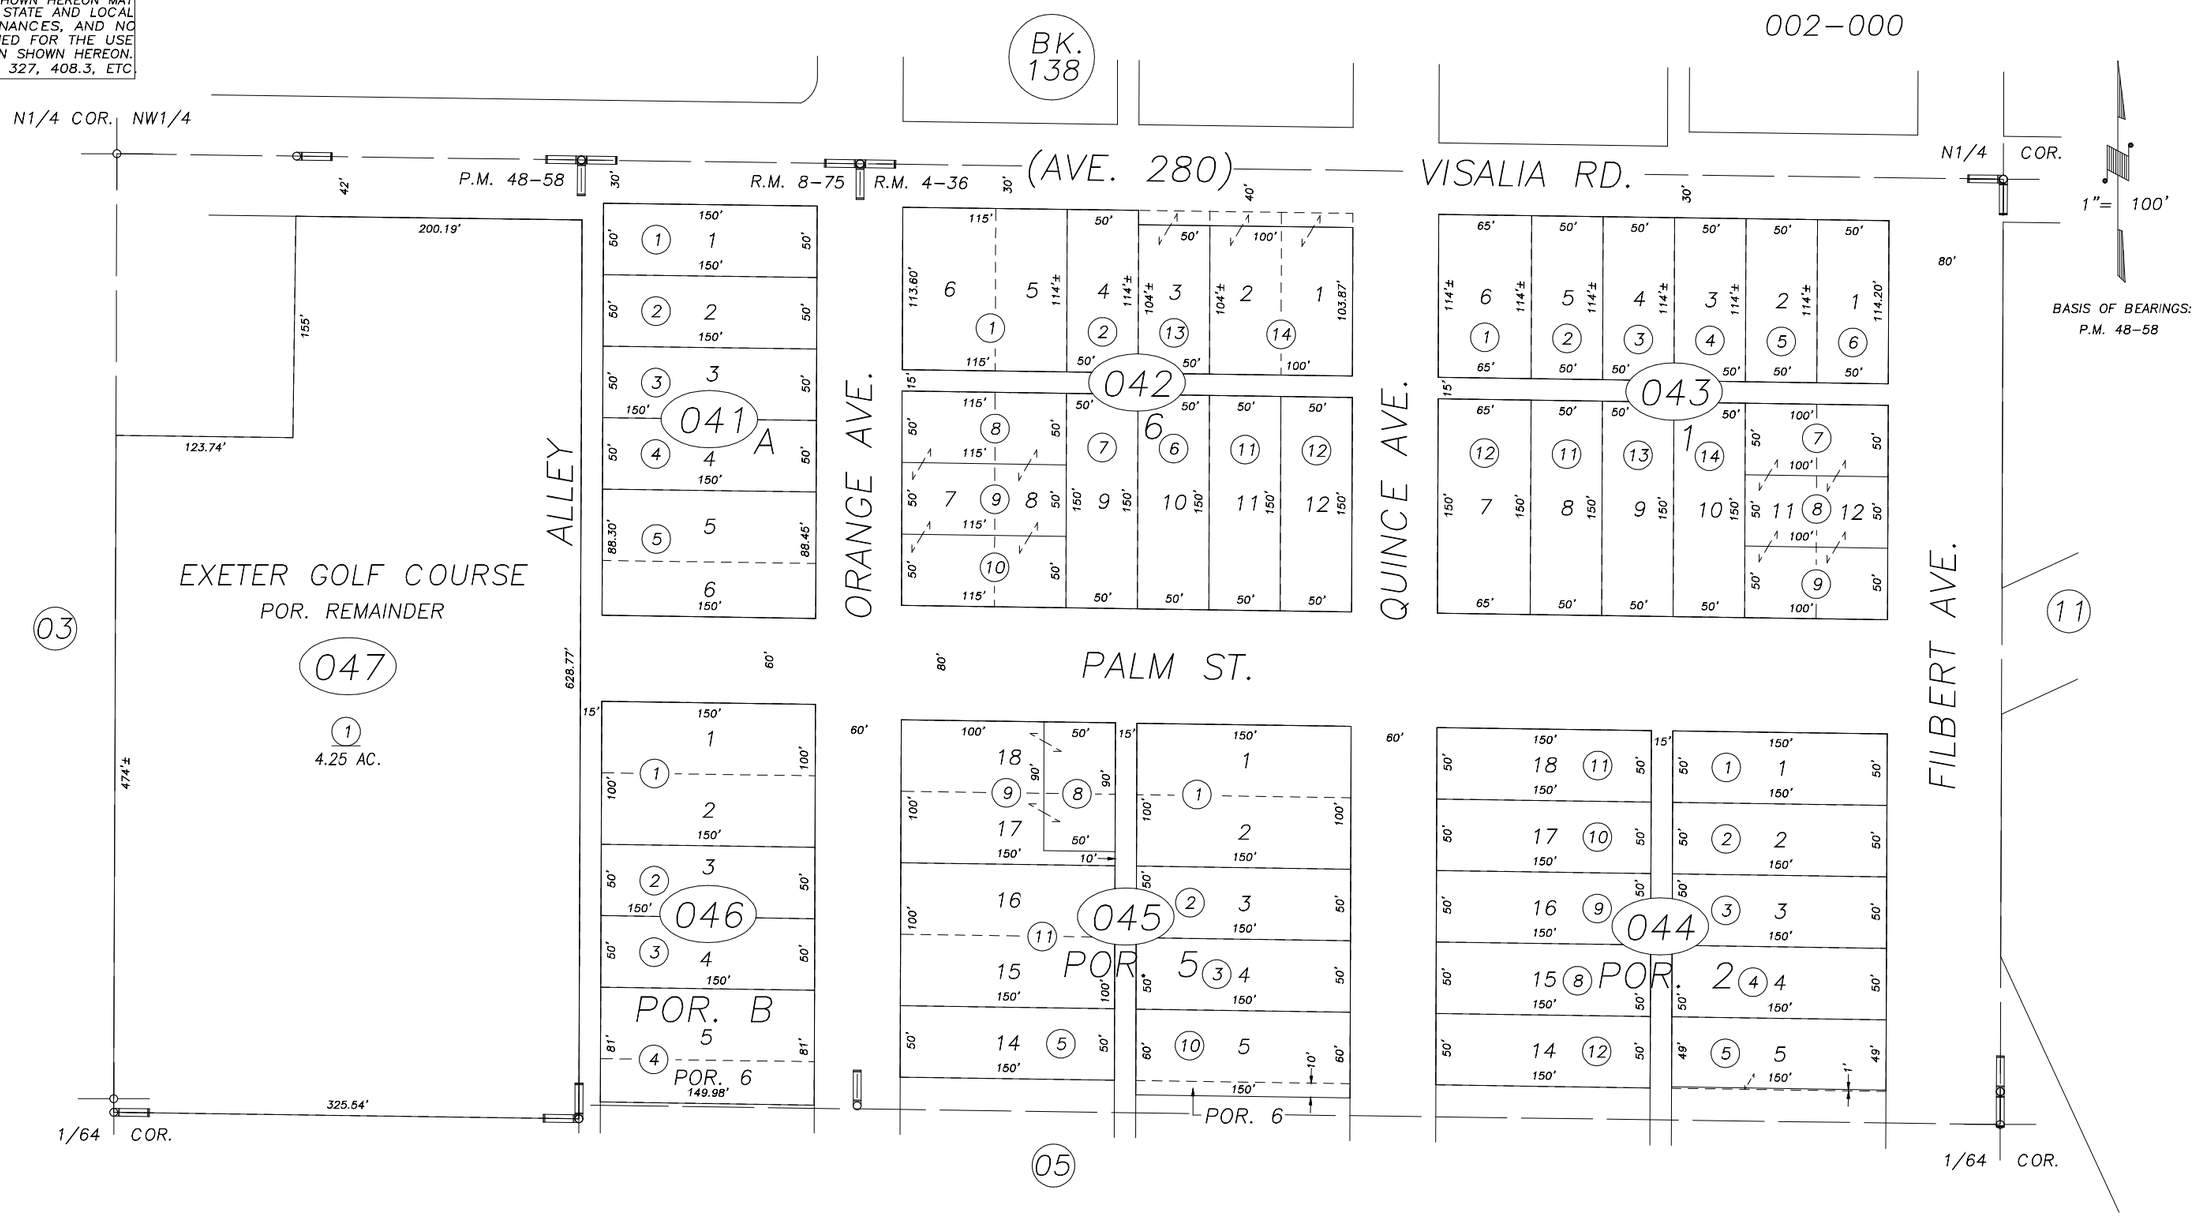

POR. ELMWOOD 1ST ADD., R.M. 8–75
POR. PARKHURST & FIREBAUGH WEST VILLA ADD., R.M. 4–36
POR. PARCEL MAP NO. 4753, P.M. 48–58

CITY OF EXETER
ASSESSOR'S MAPS BK.135 , PG.04
COUNTY OF TULARE, CALIFORNIA, U.S.A.

NOTE: Assessor's Parcel Numbers Shown in Circles (1)
Assessor's Block Numbers Shown in Elipses (123)

STREET	03/05/2015	ARP
REVISION	DATE	TECH