DISCLAIMER

THIS MAP WAS PREPARED FOR LOCAL PROPERTY ASSESSMENT PURPOSES ONLY AND THE PARCELS SHOWN HEREON MAY NOT COMPLY WITH STATE AND LOCAL SUBDIVISION ORDINANCES, AND NO LIABILITY IS ASSUMED FOR THE USE OF THE INFORMATION SHOWN HEREON. R & T CODE SEC. 327, 408.3, ETC.

S1/2 OF NW1/4 OF SW1/4 SEC.12, T.19S,R.26E., M.D.B.&M.

Tax Area Codes 136-14
086-002

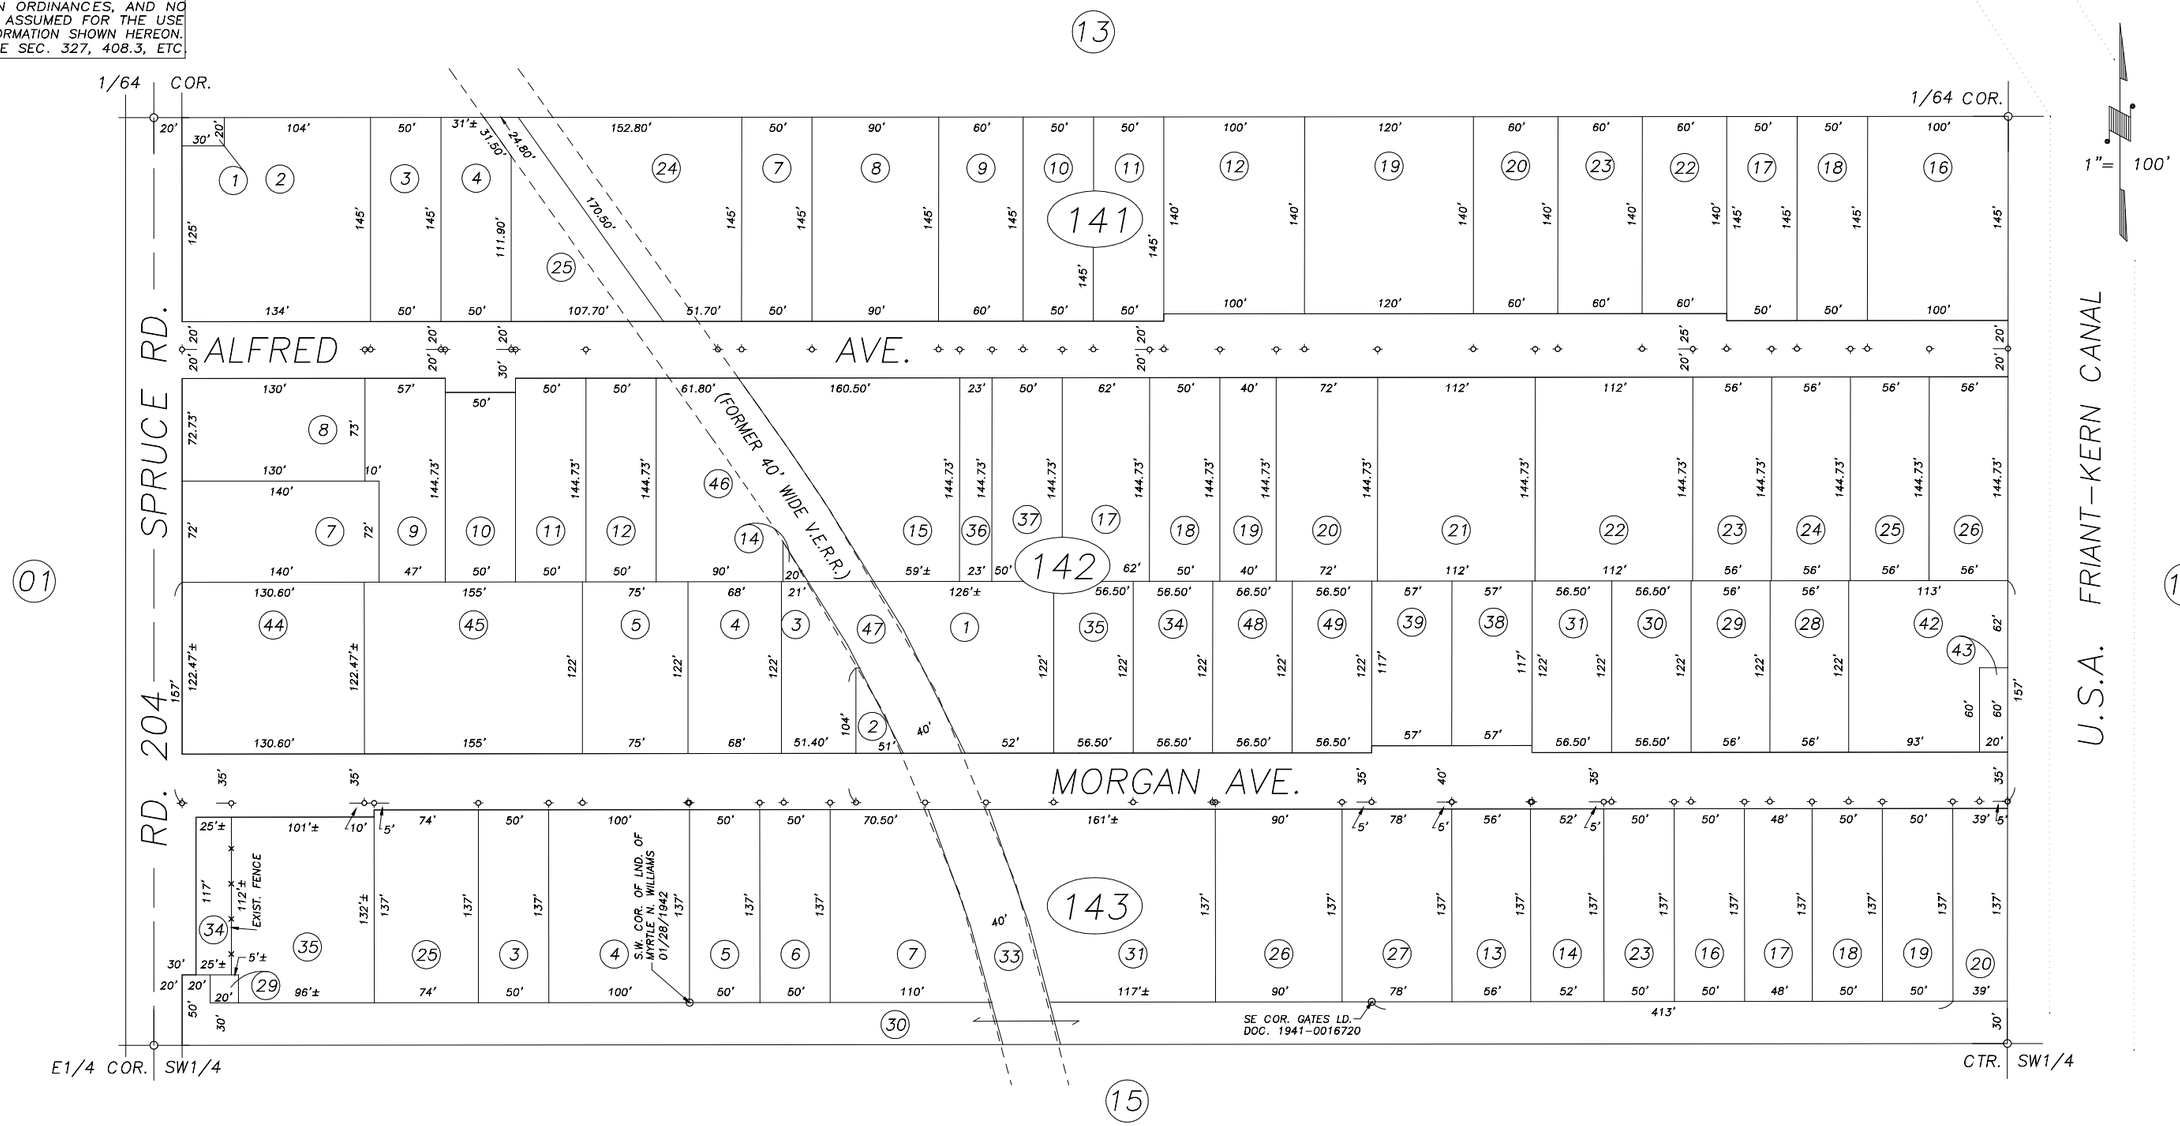

TOOLEVILLE, UNREC. (OFFICIAL COUNTY ADDRESS SYSTEM MAPS, SHEET 30-H-2)

VICINITY OF EXETER
ASSESSOR'S MAPS BK.136 , PG.14
COUNTY OF TULARE, STATE OF CALIFORNIA, U.S.A.

NOTE: Assessor's Parcel Numbers Shown in Circles (1)
Assessor's Block Numbers Shown in Elipses (123)

REVISION	DATE	TECH
2016-0042899	11/03/2016	ARL