N1/2 SEC.3, T.19S., R.26E., M.D.B.&M.

Tax Area Code 138-01

002-001 002-023
086-001 086-009
086-013

DISCLAIMER

THIS MAP WAS PREPARED FOR LOCAL PROPERTY ASSESSMENT PURPOSES ONLY AND THE PARCELS SHOWN HEREON MAY NOT COMPLY WITH STATE AND LOCAL SUBDIVISION ORDINANCES, AND NO LIABILITY IS ASSUMED FOR THE USE OF THE INFORMATION SHOWN HEREON. R & T CODE SEC. 327, 408.3, ETC.

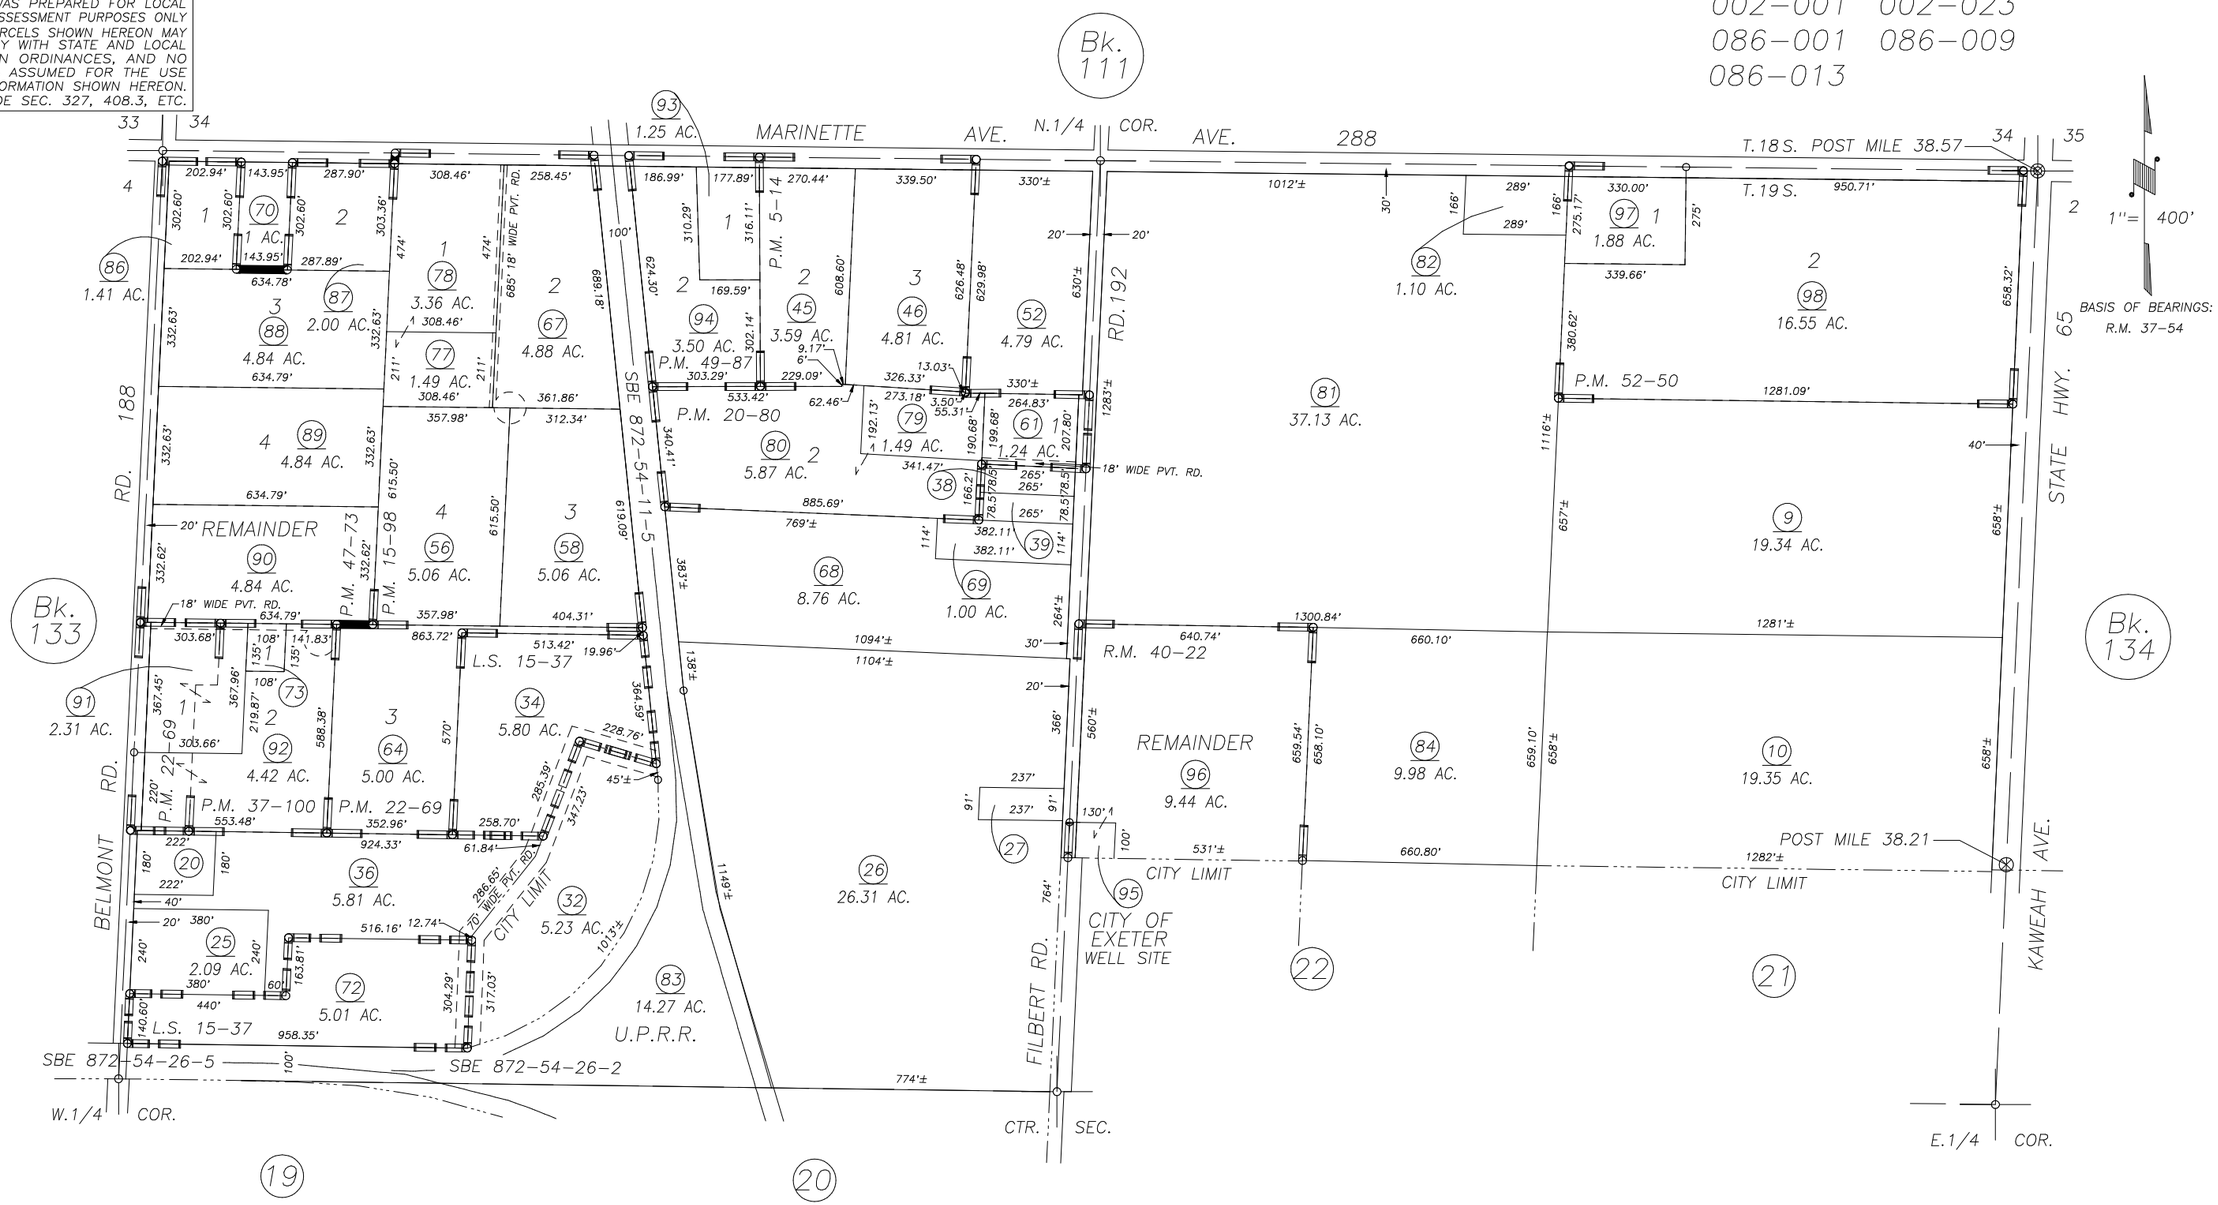

PARCEL MAP NO. 414, P.M. 5-14
PARCEL MAP NO. 1497, P.M. 15-98
PARCEL MAP NO. 1979, P.M. 20-80
PARCEL MAP NO. 2168, P.M. 22-69
RECORD OF SURVEY, L.S. 15-37
PARCEL MAP NO. 3697, P.M. 37-100
POR. ORCHARD ESTATES, R.M. 40-22

PARCEL MAP NO. 4668, P.M. 47-73
PARCEL MAP NO. 4882, P.M. 49-87
PARCEL MAP. NO. 5143, P.M. 52-50

VICINITY OF EXETER
ASSESSOR'S MAPS BK. 138 , PG. 01
COUNTY OF TULARE, CALIFORNIA, U.S.A.

NOTE: Assessor's Parcel Numbers Shown in Circles (1)
Assessor's Block Numbers Shown in Elipses (123)

REVISION	DATE	TECH
2015-0071350	1/7/2016	ARL