DISCLAIMER

THIS MAP WAS PREPARED FOR LOCAL PROPERTY ASSESSMENT PURPOSES ONLY AND THE PARCELS SHOWN HEREON MAY NOT COMPLY WITH STATE AND LOCAL SUBDIVISION ORDINANCES, AND NO LIABILITY IS ASSUMED FOR THE USE OF THE INFORMATION SHOWN HEREON. R & T CODE SEC. 327, 408.3, ETC.

N1/2 SEC.30, T.19S., R.27E., M.D.B.&M.

Tax Area Code 142-16

108-004 108-006
108-007 108-008
108-010

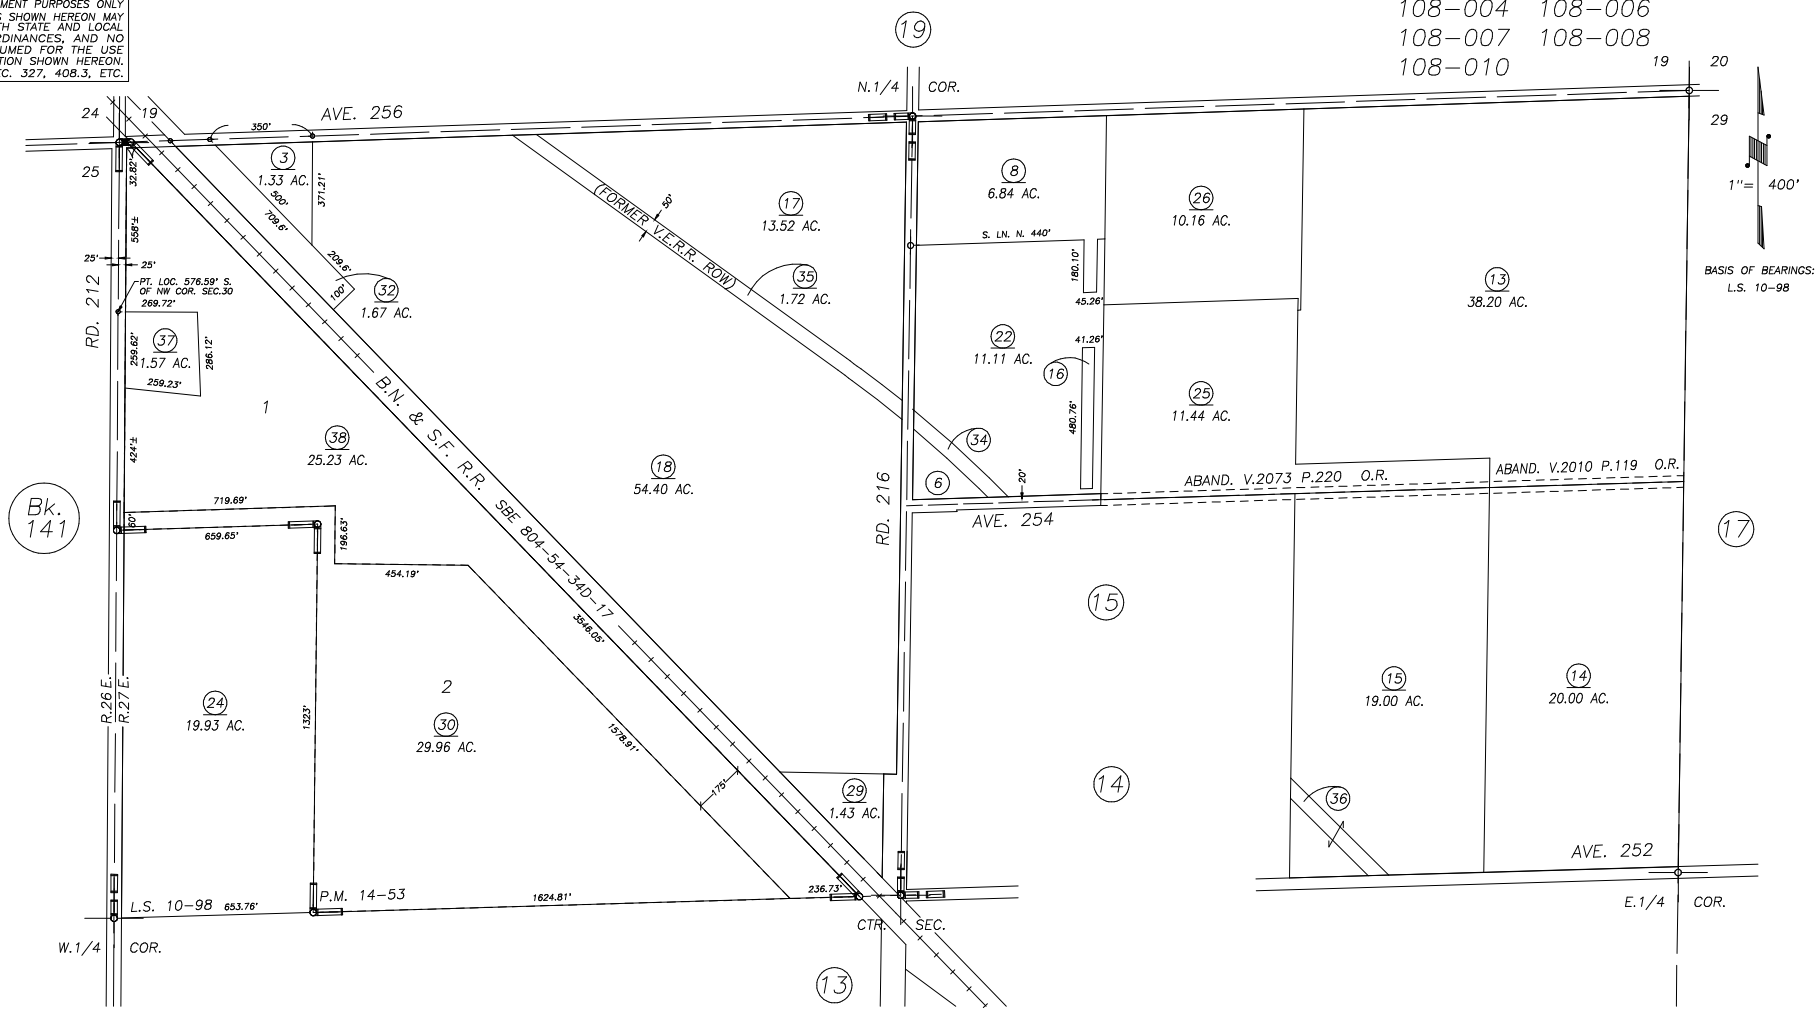

POR. RECORD OF SURVEY, L.S. 10-98 (NW 1/4 SEC. 30)
PARCEL MAP 1352, P.M. 14-53

VICINITY OF TONYVILLE
ASSESSOR'S MAPS BK. 142 , PG. 16
COUNTY OF TULARE, CALIFORNIA, U.S.A.

NOTE: Assessor's Parcel Numbers Shown in Circles (1)
Assessor's Block Numbers Shown in Ellipses (123)

REVISION	DATE	TECH
2014-0022845	09/15/2014	LLB