DISCLAIMER

THIS MAP WAS PREPARED FOR LOCAL PROPERTY ASSESSMENT PURPOSES ONLY. THE PARCELS SHOWN HEREON MAY NOT COMPLY WITH STATE AND LOCAL SUBDIVISION ORDINANCES. NO LIABILITY IS ASSUMED FOR THE USE OF THE INFORMATION HEREON. R & T CODE SEC. 327, 408.3, ETC.

REVISED: 02/24/2016
REASON: ADD FOOTHILL DITCH
CAD TECH: ASG

N½ SEC. 19, T.19S., R.27E., M.D.B. & M.

TAX CODE AREA **086-002**

142-20

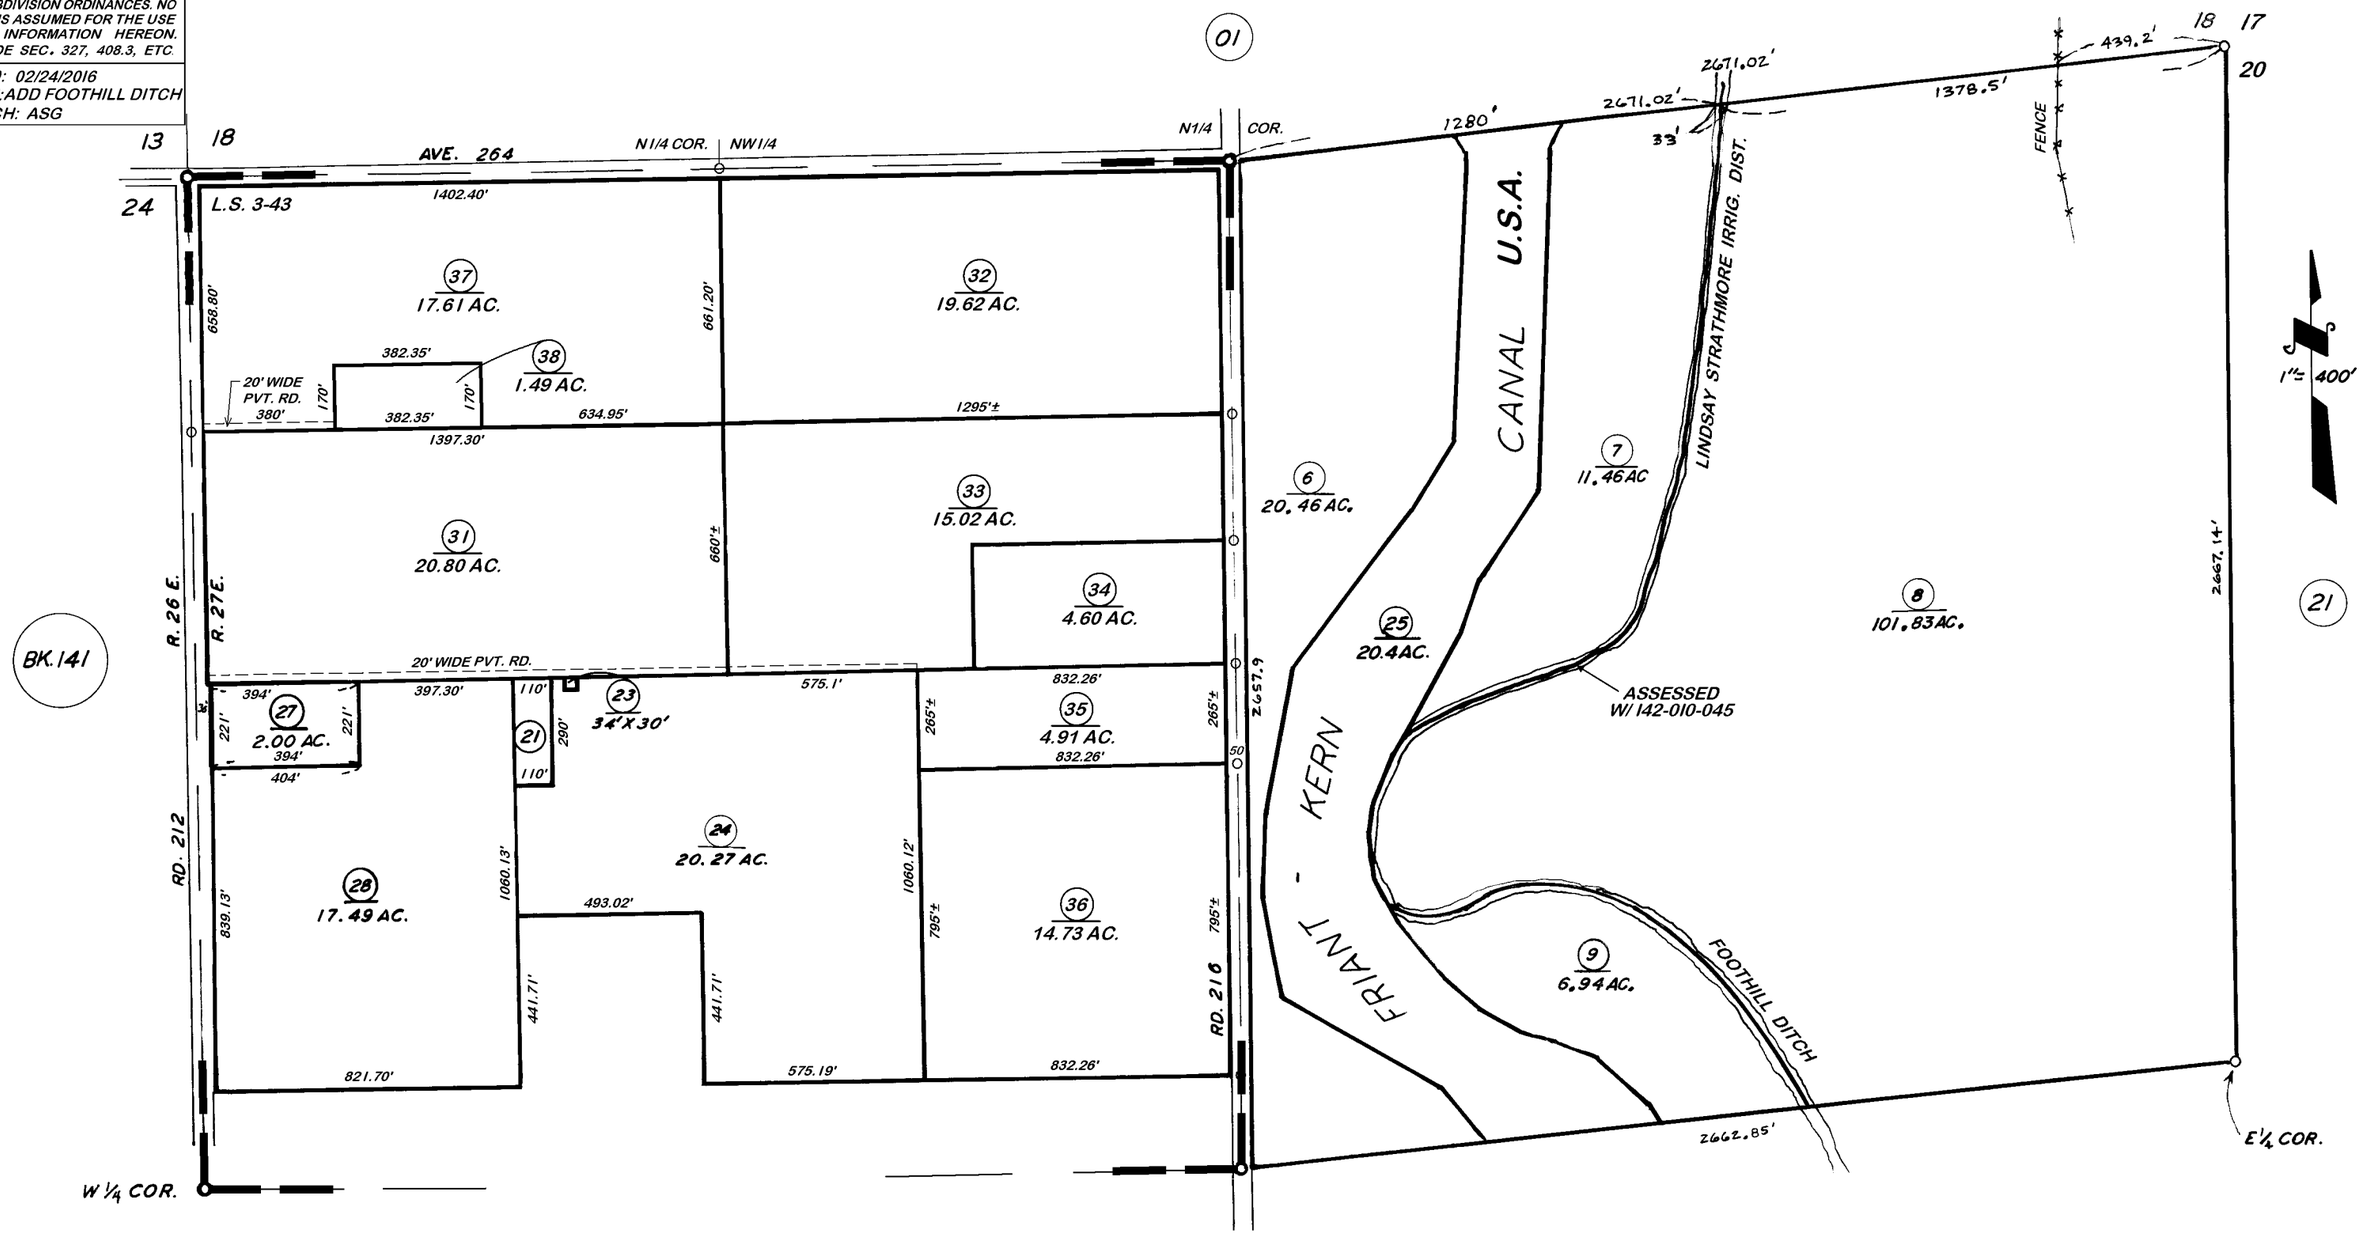

RECORD OF SURVEY, L.S. 3-43

VICINITY OF LINDSAY

ASSESSOR'S MAPS BK. 142, PG. 20

COUNTY OF TULARE, CALIF.

NOTE — ASSESSOR'S BLOCK NUMBERS SHOWN IN ELLIPSES
ASSESSOR'S PARCEL NUMBERS SHOWN IN CIRCLES