DISCLAIMER

THIS MAP WAS PREPARED FOR LOCAL PROPERTY ASSESSMENT PURPOSES ONLY AND THE PARCELS SHOWN HEREON MAY NOT COMPLY WITH STATE AND LOCAL SUBDIVISION ORDINANCES, AND NO LIABILITY IS ASSUMED FOR THE USE OF THE INFORMATION SHOWN HEREON. R & T CODE SEC. 327, 408.3, ETC.

S1/2 SEC. 33, T19S., R.25E., M.D.B.&M.

Tax Area Codes 150–14
145–003

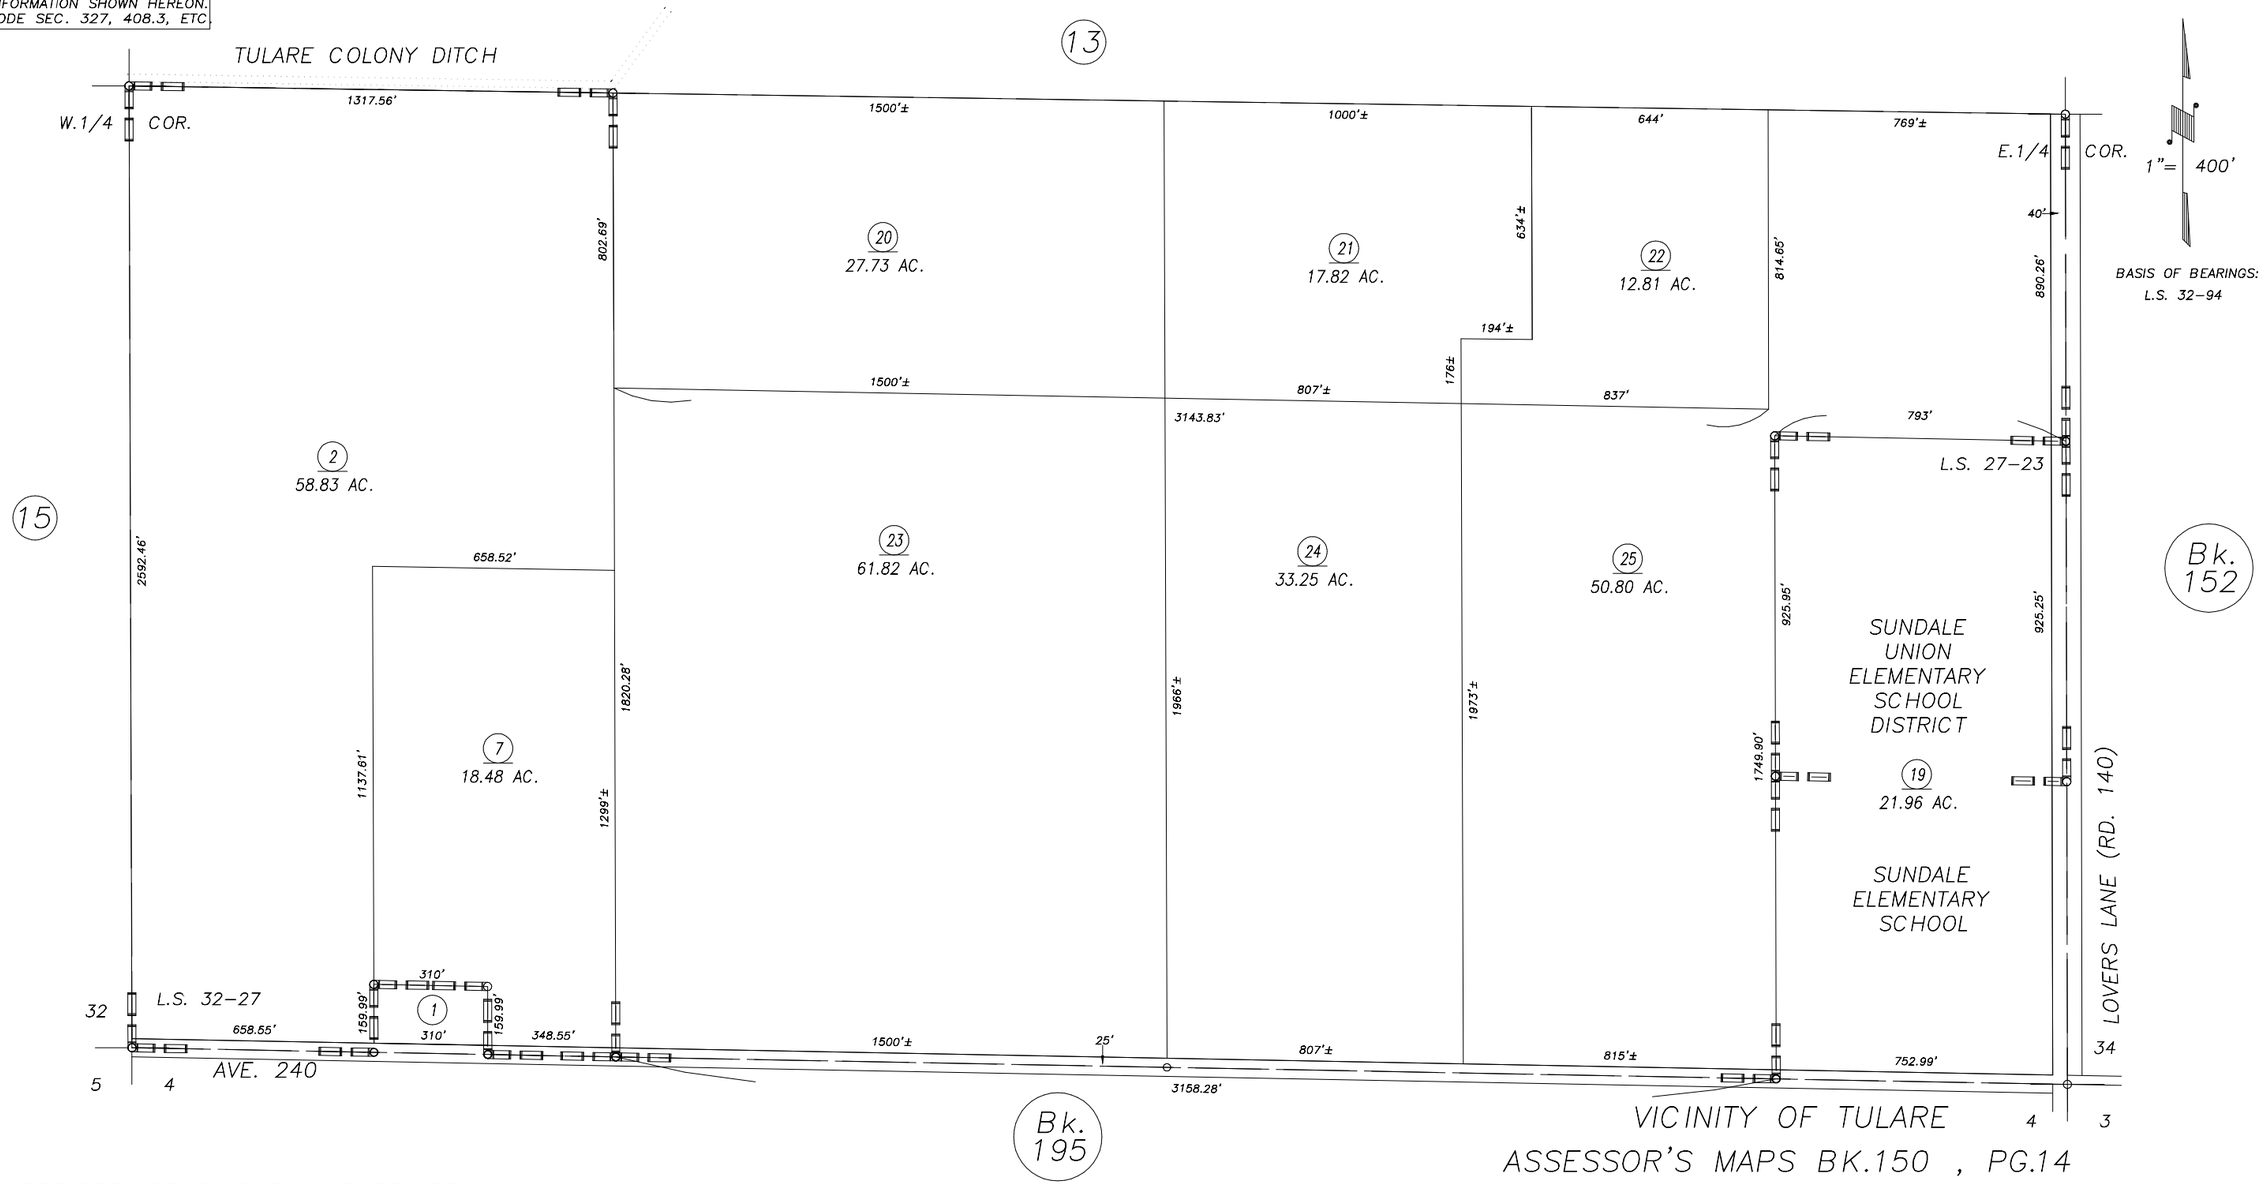

VICINITY OF TULARE

ASSESSOR'S MAPS BK.150 , PG.14

COUNTY OF TULARE, CALIFORNIA, U.S.A.

RECORD OF SURVEY, LS 27–23
RECORD OF SURVEY, LS 32–27
POR. RECORD OF SURVEY, LS 32–94

NOTE: Assessor's Parcel Numbers Shown in Circles (1)
Assessor's Block Numbers Shown in Ellipses (123)

REVISION	DATE	TECH
2015–0073877	02/02/2016	GL