DISCLAIMER

THIS MAP WAS PREPARED FOR LOCAL PROPERTY ASSESSMENT PURPOSES ONLY AND THE PARCELS SHOWN HEREON MAY NOT COMPLY WITH STATE AND LOCAL SUBDIVISION ORDINANCES, AND NO LIABILITY IS ASSUMED FOR THE USE OF THE INFORMATION SHOWN HEREON. R & T CODE SEC. 327, 408.3, ETC.

N1/2 SEC.8, T.20.S., R24E., M.D.B.&M.

Tax Area Codes 160–03
115–001

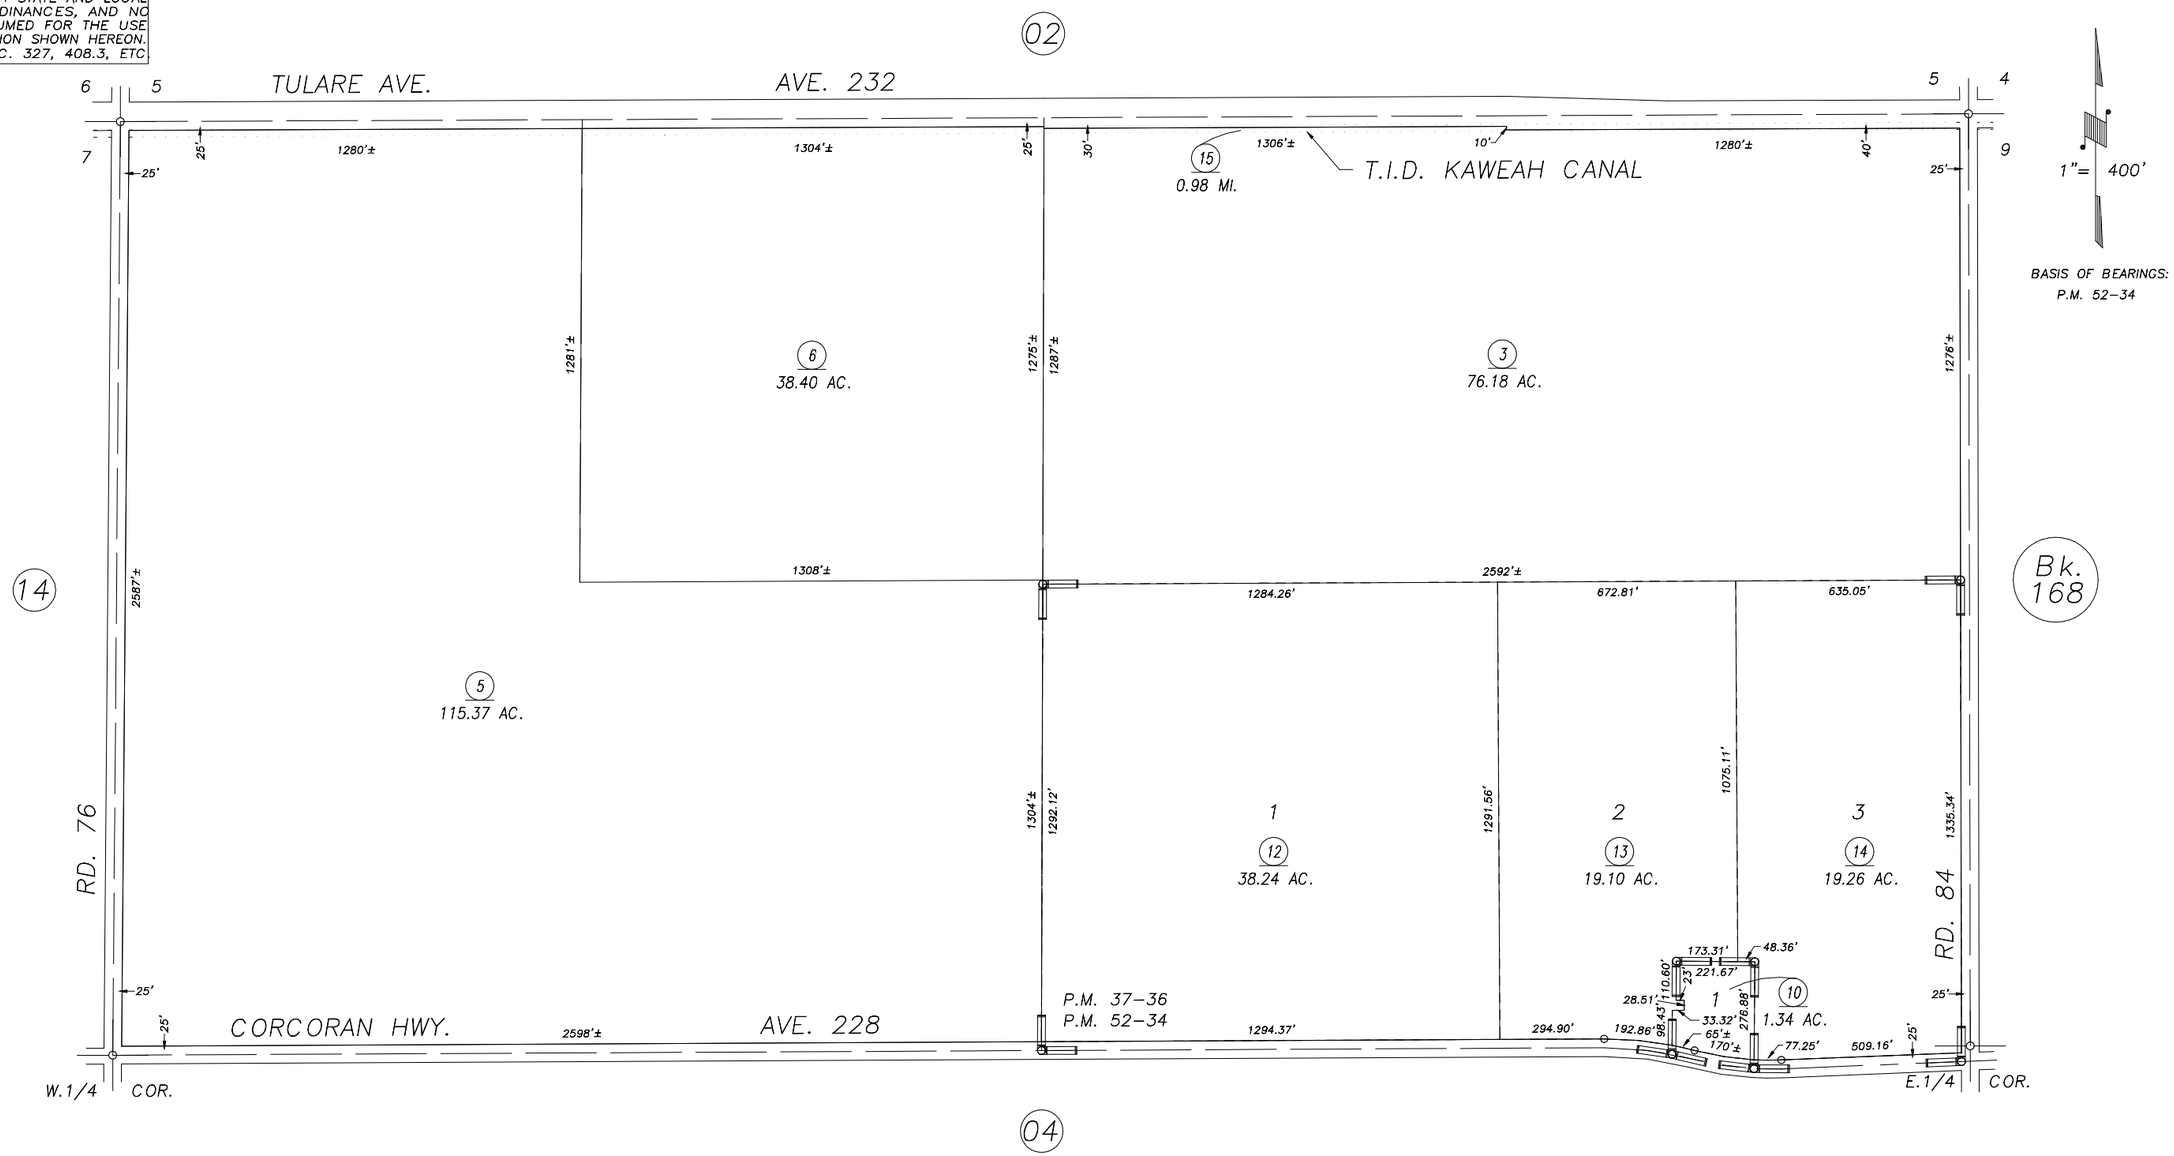

PARCEL MAP NO. 3633, P.M. 37–36,
PARCEL MAP NO. 5127, P.M. 52–34

VICINITY OF TULARE
ASSESSOR'S MAPS BK.160 , PG.03
COUNTY OF TULARE, CALIFORNIA, U.S.A.

NOTE: Assessor's Parcel Numbers Shown in Circles (1)
Assessor's Block Numbers Shown in Ellipses (123)

REVISION	DATE	TECH
2015–0013435	06/24/2015	RLW