DISCLAIMER

THIS MAP WAS PREPARED FOR LOCAL PROPERTY ASSESSMENT PURPOSES ONLY. THE PARCELS SHOWN HEREON MAY NOT COMPLY WITH STATE AND LOCAL SUBDIVISION ORDINANCES. NO LIABILITY IS ASSUMED FOR THE USE OF THE INFORMATION HEREON.

REVISED: 10/30/2015
REASON: 2015-0047834
CAD TECH: GL

POR. NW 1/4 OF NE 1/4, SEC. 3, T. 20 S., R. 24 E., M. D. B. & M.

TAX CODE AREA
005-000
005-063
005-121

169-08

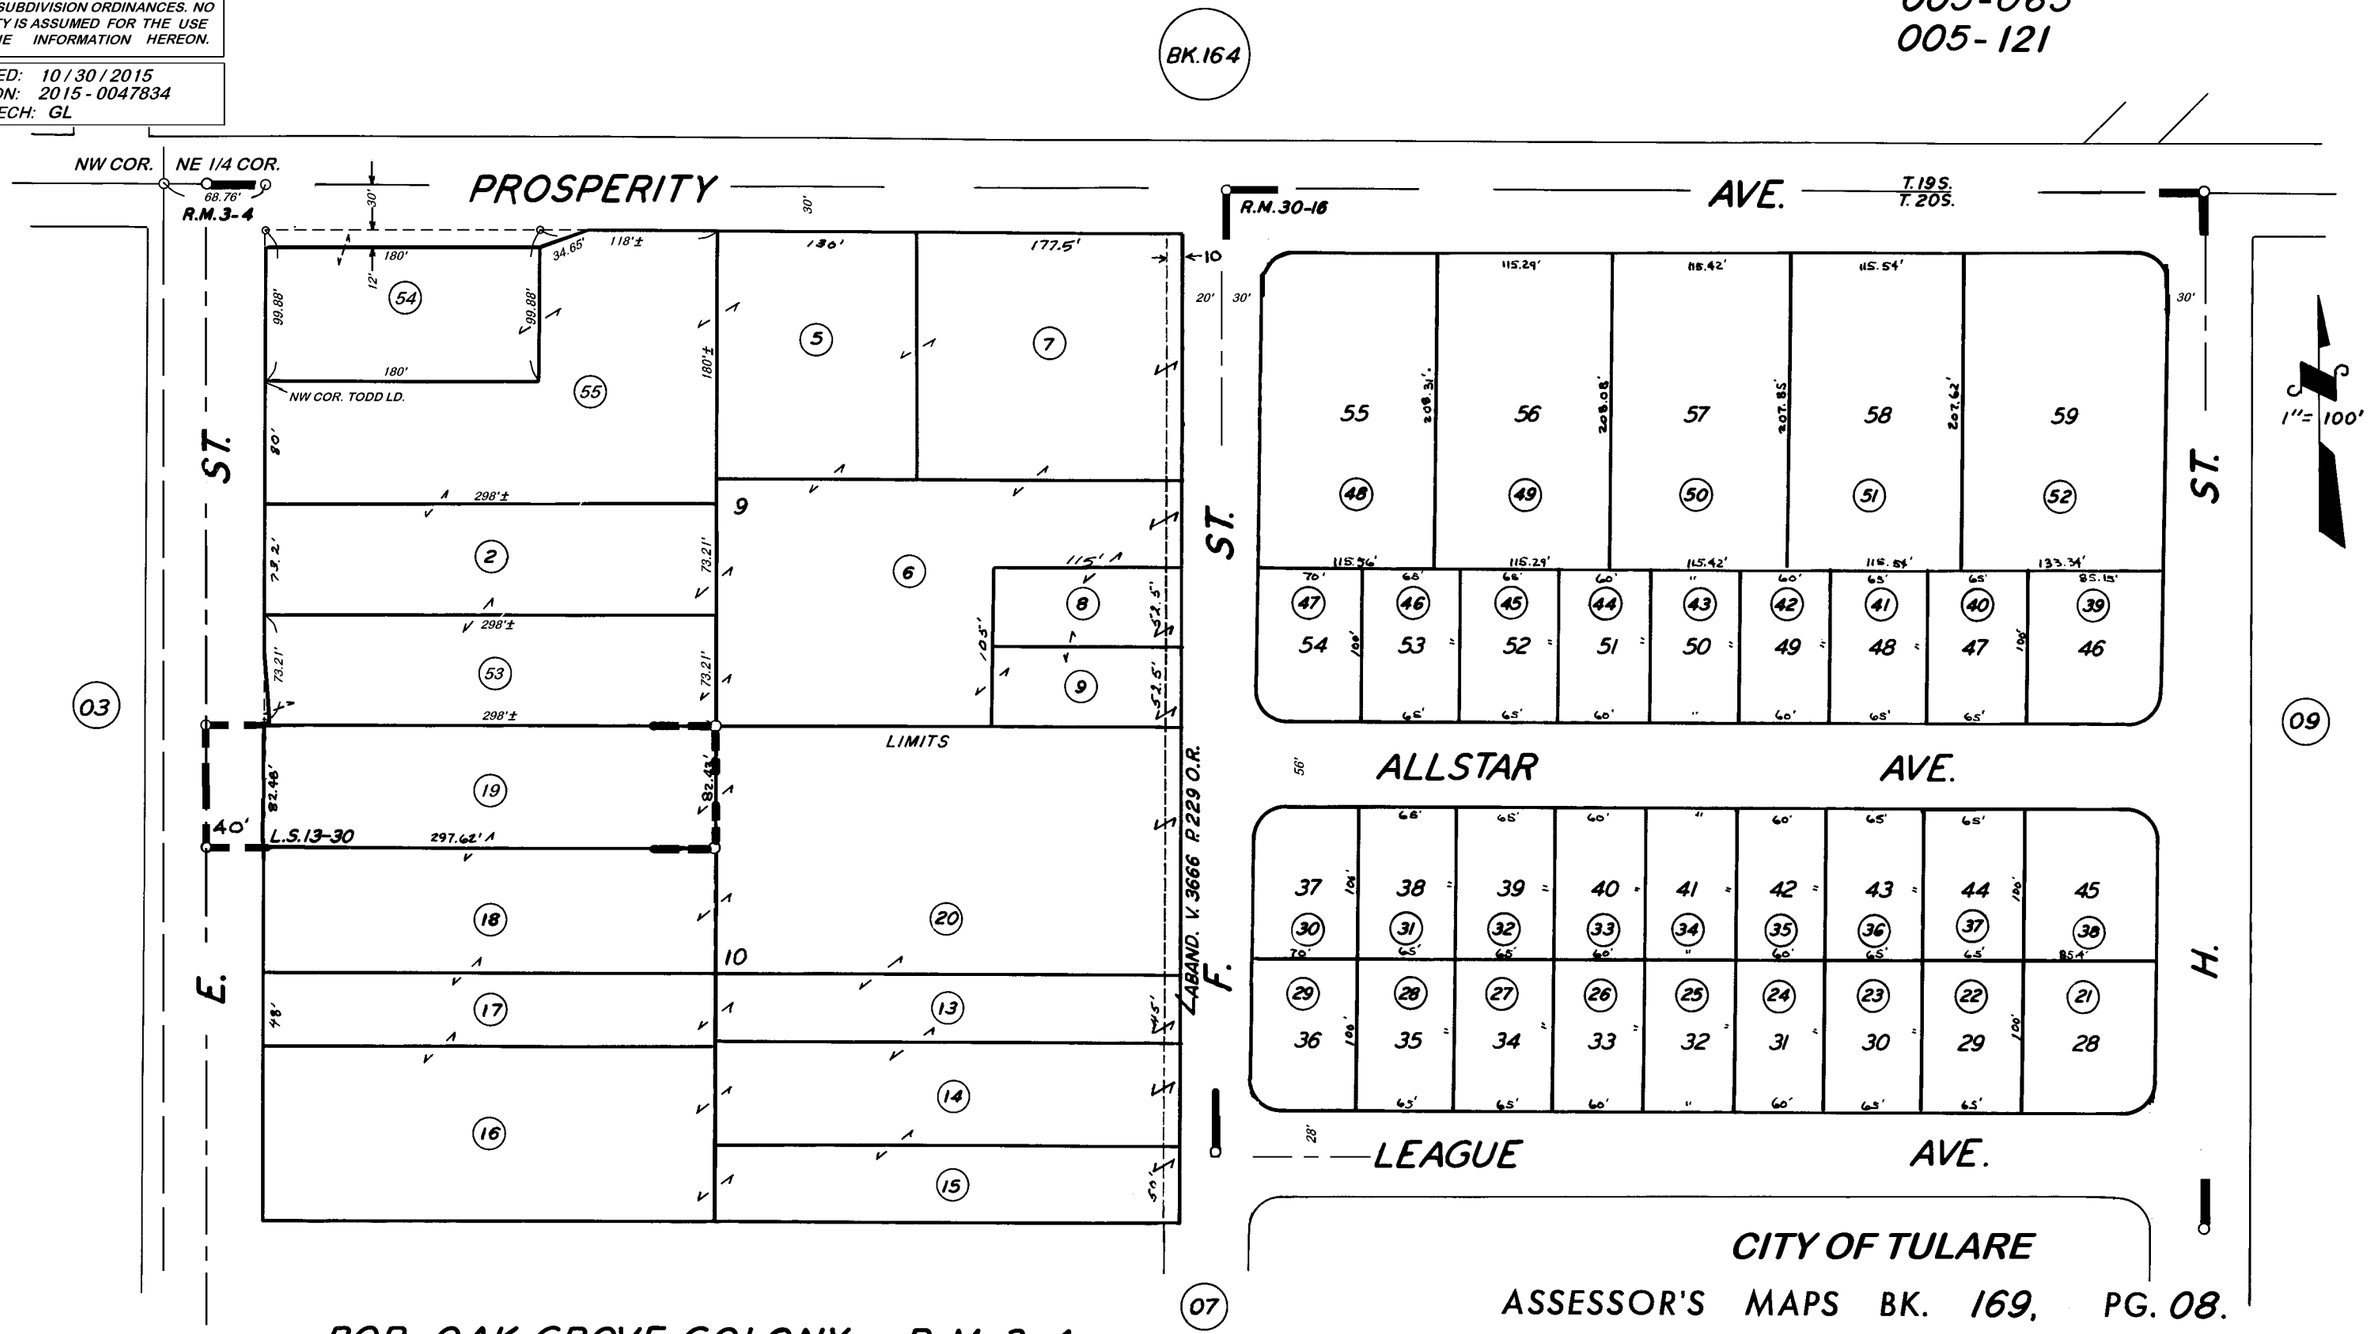

CITY OF TULARE

ASSESSOR'S MAPS BK. 169, PG. 08.

COUNTY OF TULARE, CALIF.

POR. OAK GROVE COLONY R.M. 3-4
POR. PROSPERITY MANOR R.M. 30-16
RECORD OF SURVEY, L.S. 13-30

NOTE — ASSESSOR'S BLOCK NUMBERS SHOWN IN ELLIPSES
ASSESSOR'S PARCEL NUMBERS SHOWN IN CIRCLES