N1/2 SEC.6, T.20S., R.25E., M.D.B.&M.

Tax Area Codes 172-01

149-001 005-017
149-003 005-064
005-080 005-089

DISCLAIMER

THIS MAP WAS PREPARED FOR LOCAL PROPERTY ASSESSMENT PURPOSES ONLY AND THE PARCELS SHOWN HEREON MAY NOT COMPLY WITH STATE AND LOCAL SUBDIVISION ORDINANCES, AND NO LIABILITY IS ASSUMED FOR THE USE OF THE INFORMATION SHOWN HEREON. R & T CODE SEC. 327, 408.3, ETC.

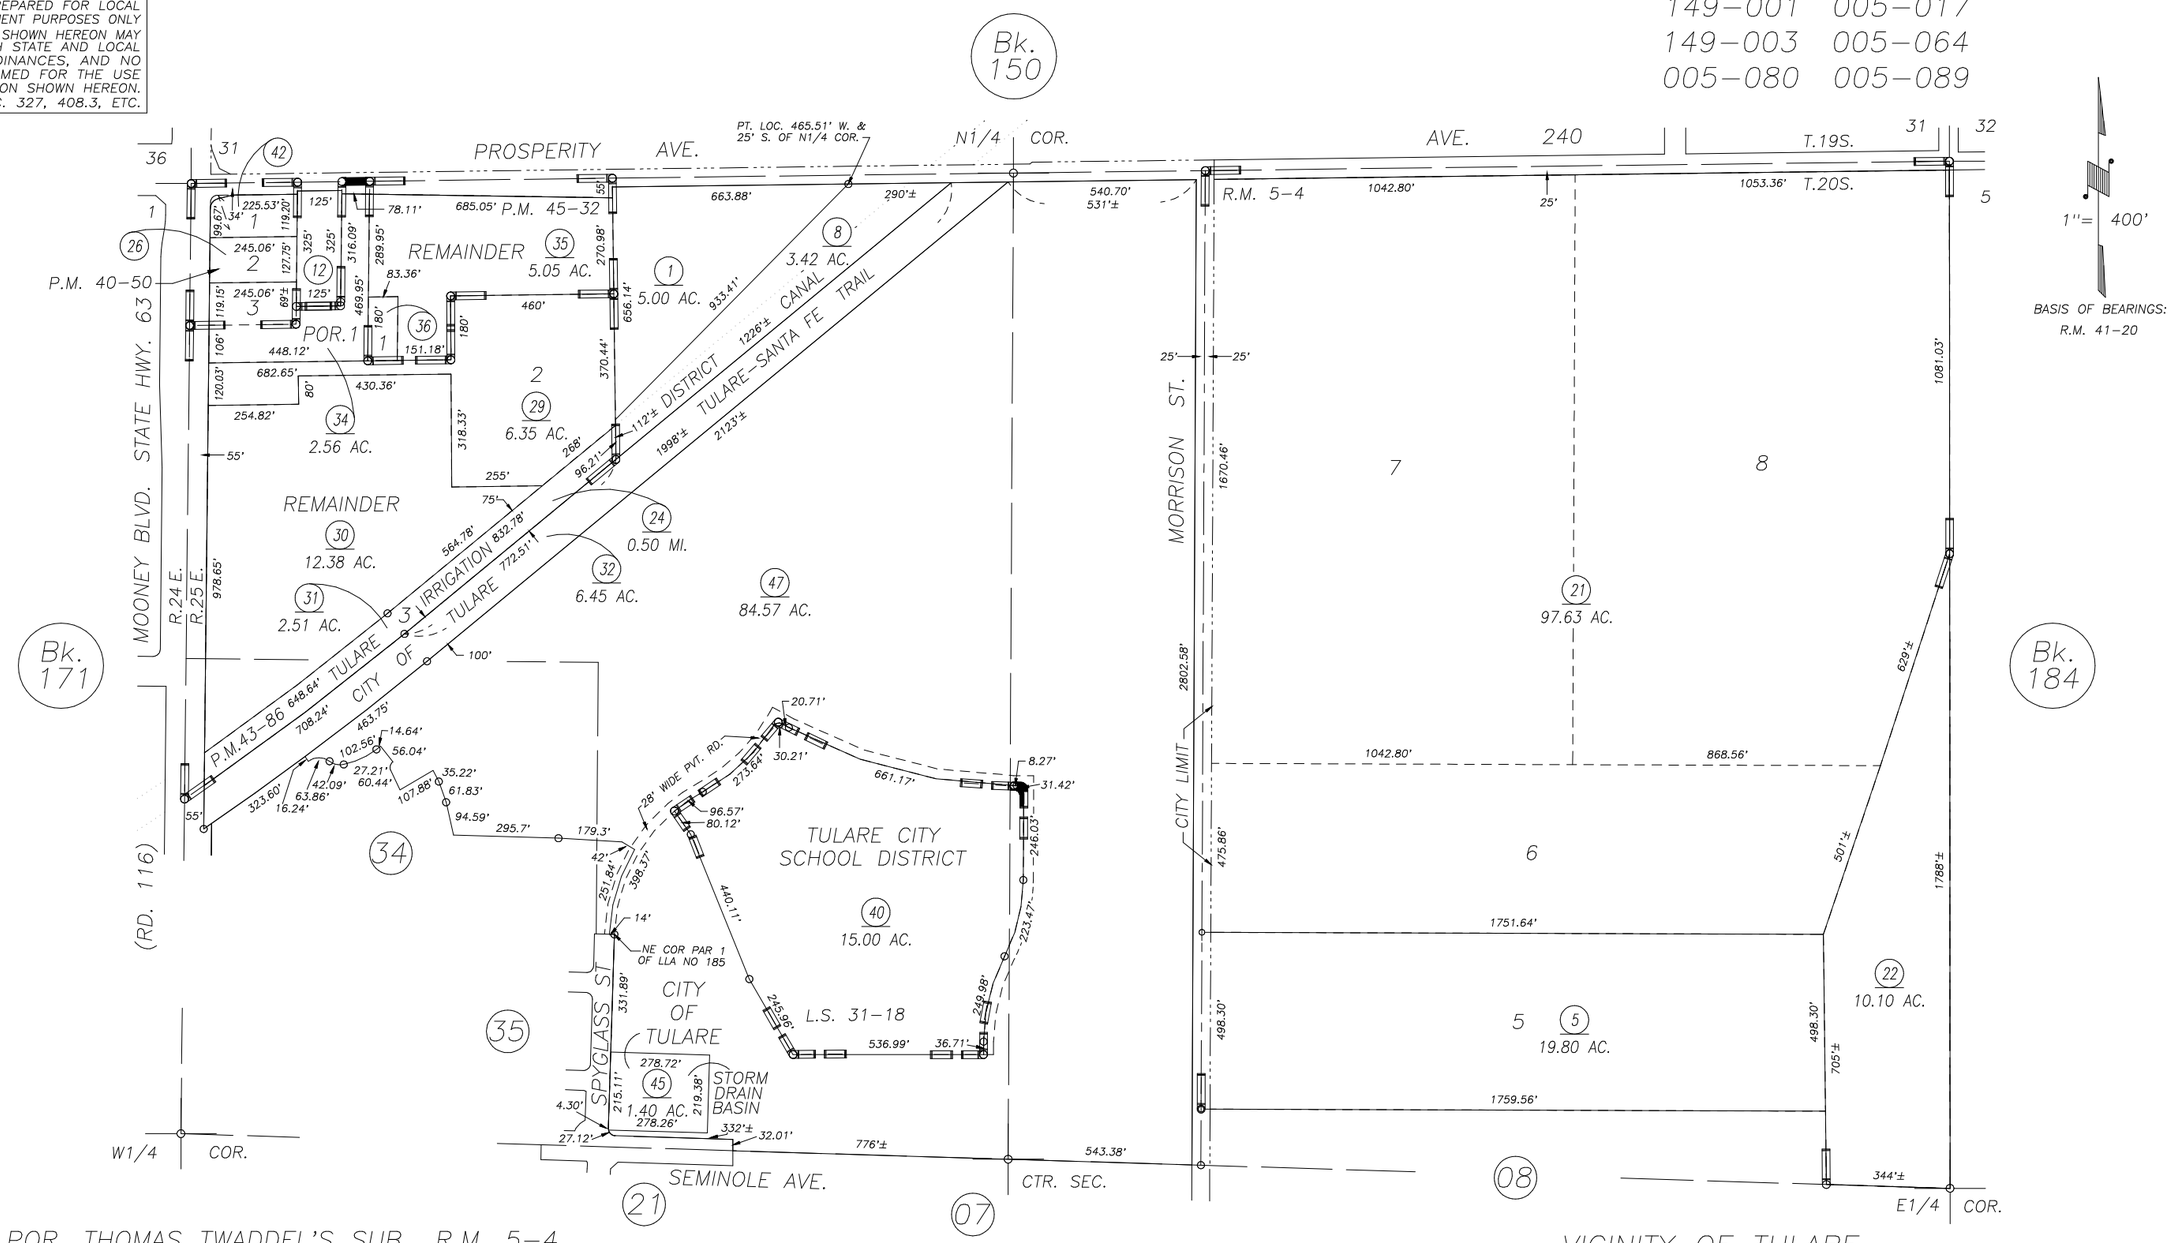

POR. THOMAS TWADDEL'S SUB., R.M. 5-4
POR. RECORD OF SURVEY, L.S. 8-24 (SEC. 6)
PARCEL MAP NO. 3946, P.M. 40-50
PARCEL MAP NO. 4282, P.M. 43-86
PARCEL MAP NO. 4427, P.M. 45-32
RECORD OF SURVEY, L.S. 31-18

VICINITY OF TULARE
ASSESSOR'S MAPS BK. 172 , PG. 01
COUNTY OF TULARE, CALIFORNIA, U.S.A.

NOTE: Assessor's Parcel Numbers Shown in Circles (1)
Assessor's Block Numbers Shown in Elipses (123)

2015-0066938	12/01/2015	ARL
REVISION	DATE	TECH