S1/2, SEC.15, T.20S., R.24E., M.D.B.&M.

Tax Area Codes 174–03
005–089
005–104
149–003

DISCLAIMER

THIS MAP WAS PREPARED FOR LOCAL PROPERTY ASSESSMENT PURPOSES ONLY AND THE PARCELS SHOWN HEREON MAY NOT COMPLY WITH STATE AND LOCAL SUBDIVISION ORDINANCES, AND NO LIABILITY IS ASSUMED FOR THE USE OF THE INFORMATION SHOWN HEREON. R & T CODE SEC. 327, 408.3, ETC.

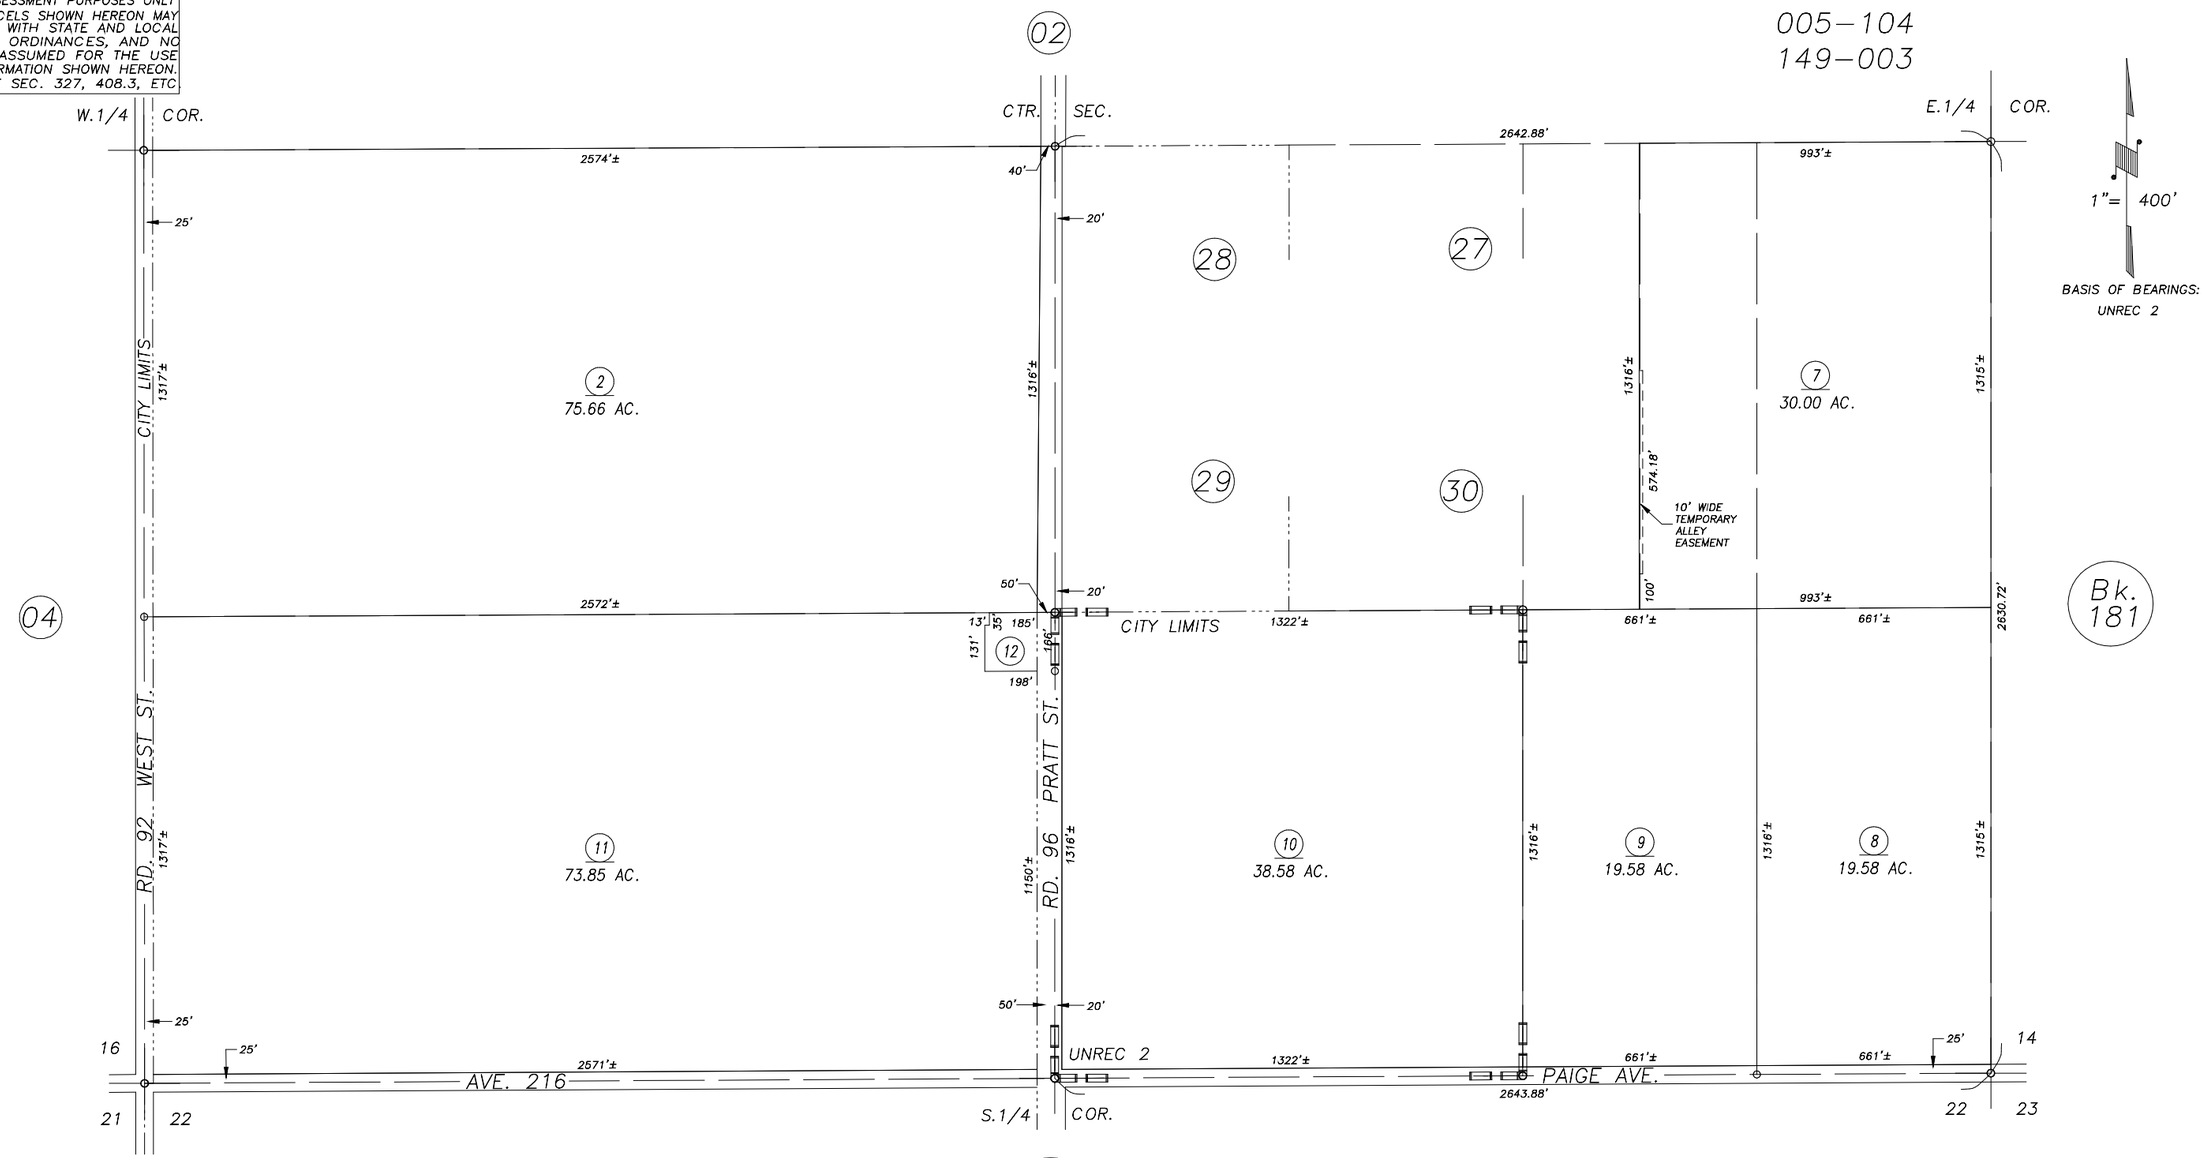

Bk. 187

POR. TULARE IRRIGATION DISTRICT, UNREC 1 (SEC.15, ETC.)
POR. 199 DEVELOPMENT PARTNERS SURVEY, UNREC 2

VICINITY OF TULARE
ASSESSOR'S MAPS BK.174 , PG.03
COUNTY OF TULARE, CALIFORNIA, U.S.A.

NOTE: Assessor's Parcel Numbers Shown in Circles (1)
Assessor's Block Numbers Shown in Ellipses (123)

REVISION	DATE	TECH
CAD CONVERSION	09/15/2015	ARL