DISCLAIMER

THIS MAP WAS PREPARED FOR LOCAL PROPERTY ASSESSMENT PURPOSES ONLY. THE PARCELS SHOWN HEREON MAY NOT COMPLY WITH STATE AND LOCAL SUBDIVISION ORDINANCES. NO LIABILITY IS ASSUMED FOR THE USE OF THE INFORMATION HEREON. R & T CODE SEC. 327, 408.3, ETC.

REVISED: 07/18/2014
REASON: BALLARD ADD. R.M. 5-9
CAD TECH: KMS

NW'LY POR. OF NE 1/4 SEC. 11, T.20S., R.24E., M.D.B.&M.

TAX CODE AREA 176-14
005-000

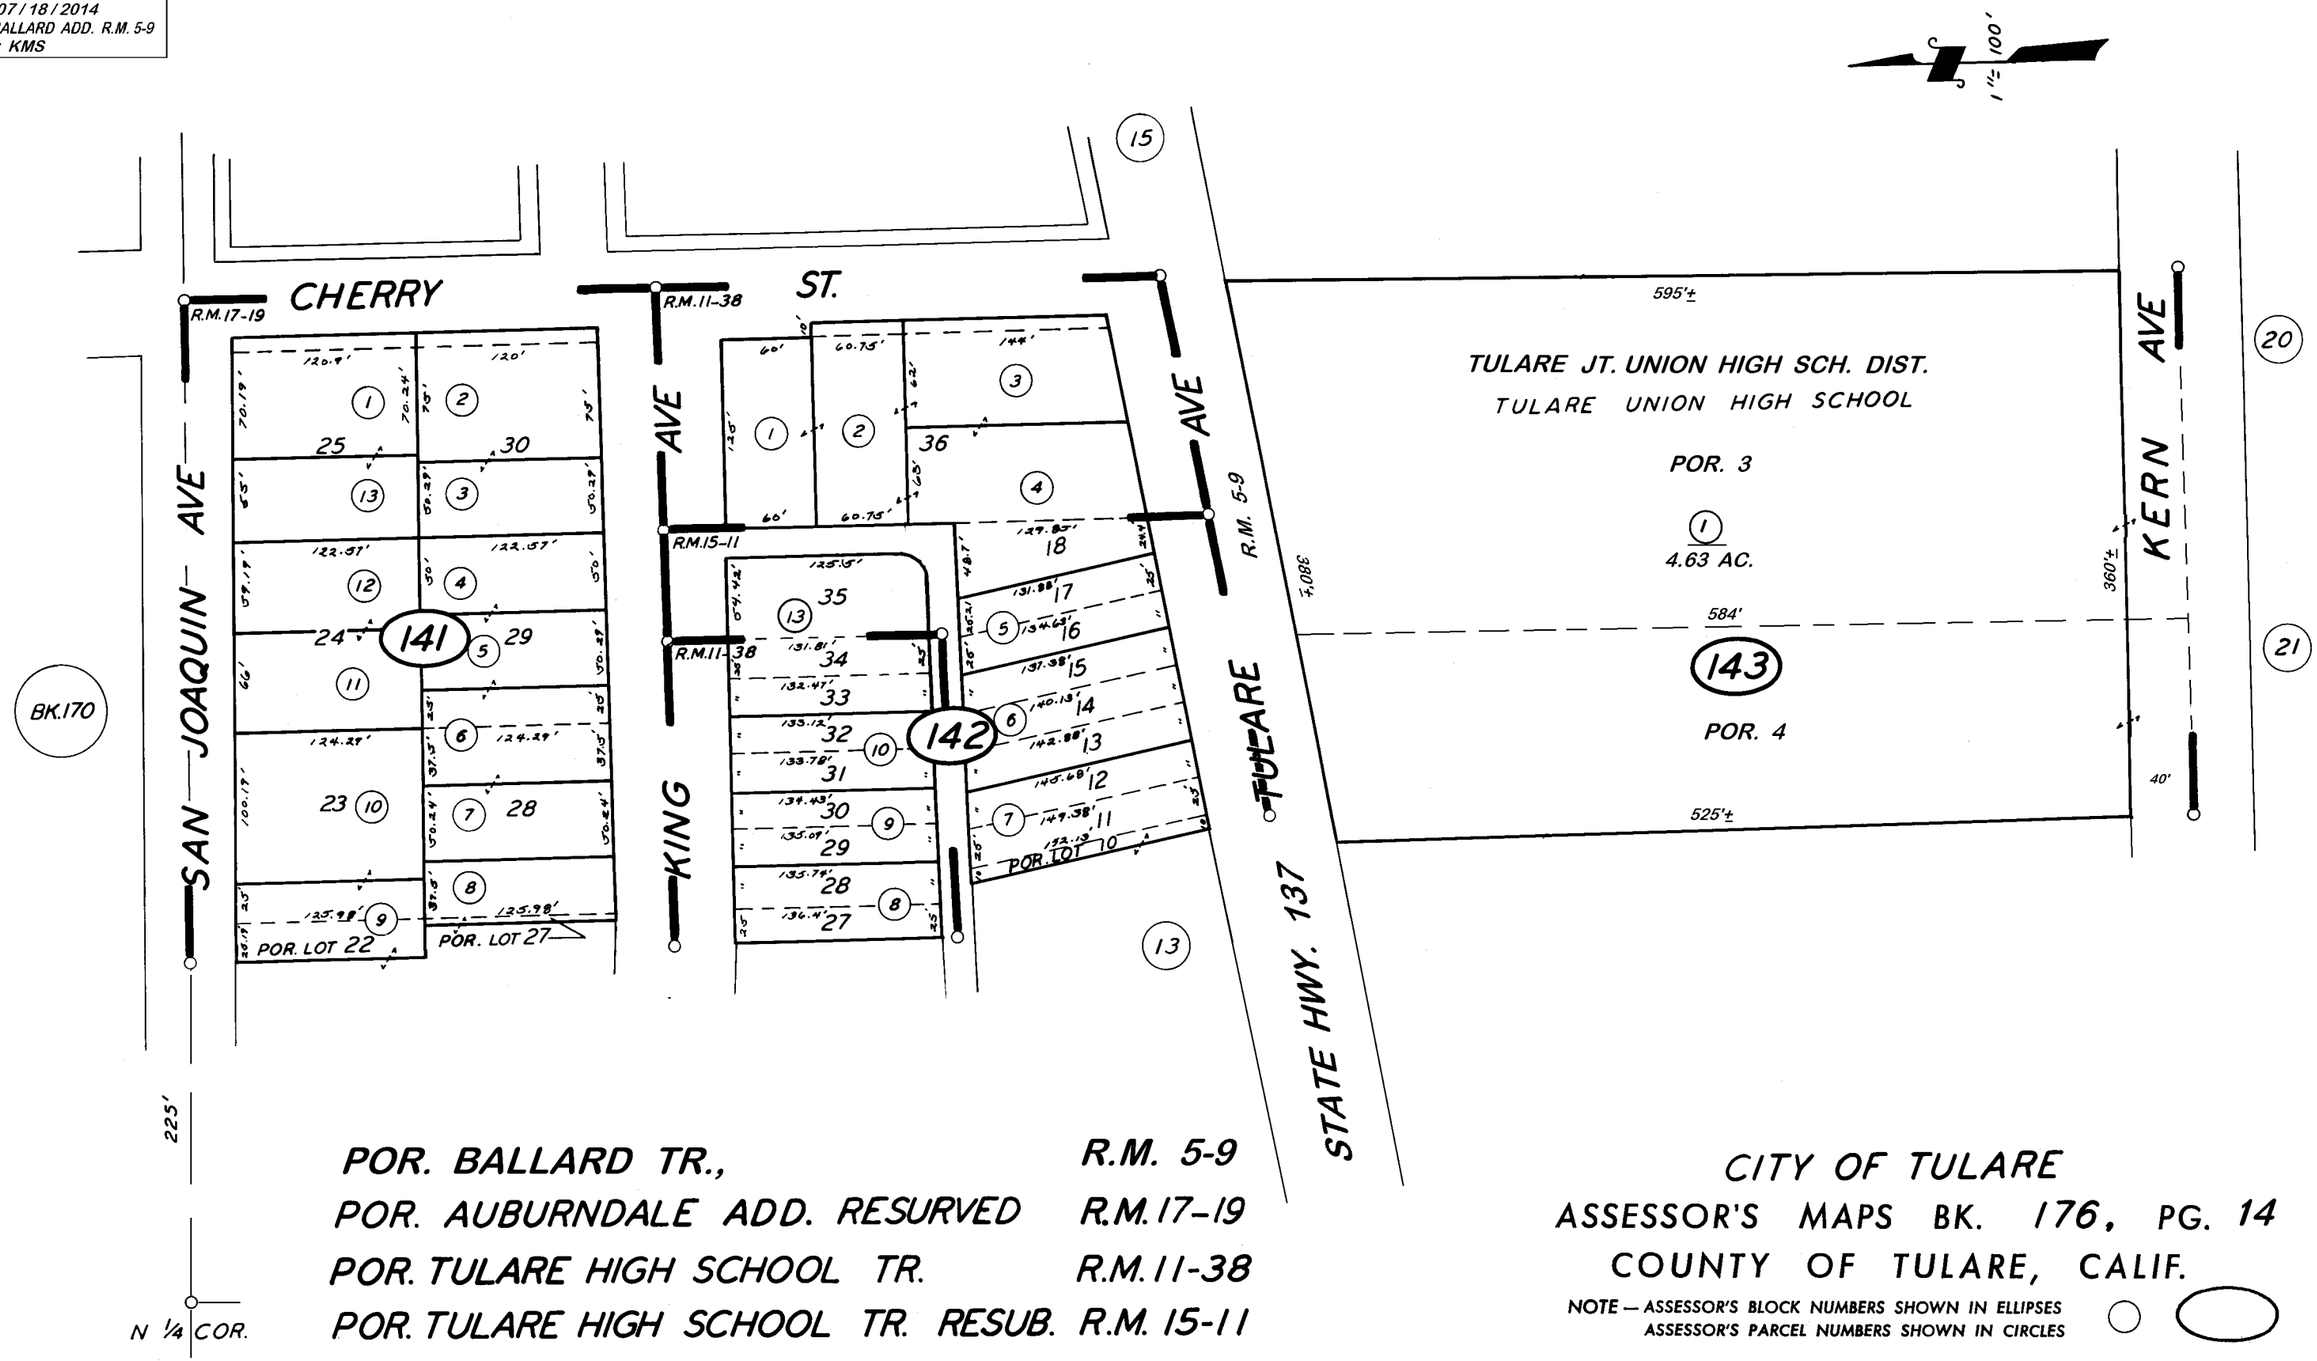

POR. BALLARD TR., R.M. 5-9
POR. AUBURNDALE ADD. RESURVED R.M.17-19
POR. TULARE HIGH SCHOOL TR. R.M.11-38
POR. TULARE HIGH SCHOOL TR. RESUB. R.M. 15-11

CITY OF TULARE
ASSESSOR'S MAPS BK. 176, PG. 14
COUNTY OF TULARE, CALIF.

NOTE — ASSESSOR'S BLOCK NUMBERS SHOWN IN ELLIPSES
ASSESSOR'S PARCEL NUMBERS SHOWN IN CIRCLES