DISCLAIMER
THIS MAP WAS PREPARED FOR LOCAL PROPERTY ASSESSMENT PURPOSES ONLY AND THE PARCELS SHOWN HEREON MAY NOT COMPLY WITH STATE AND LOCAL SUBDIVISION ORDINANCES, AND NO LIABILITY IS ASSUMED FOR THE USE OF THE INFORMATION SHOWN HEREON. R & T CODE SEC. 327, 408.3, ETC.

POR. NE 1/4 SECTION 11, T.20S., R.24E., M.D.B. & M.

Tax Area Code 005–000

176–16

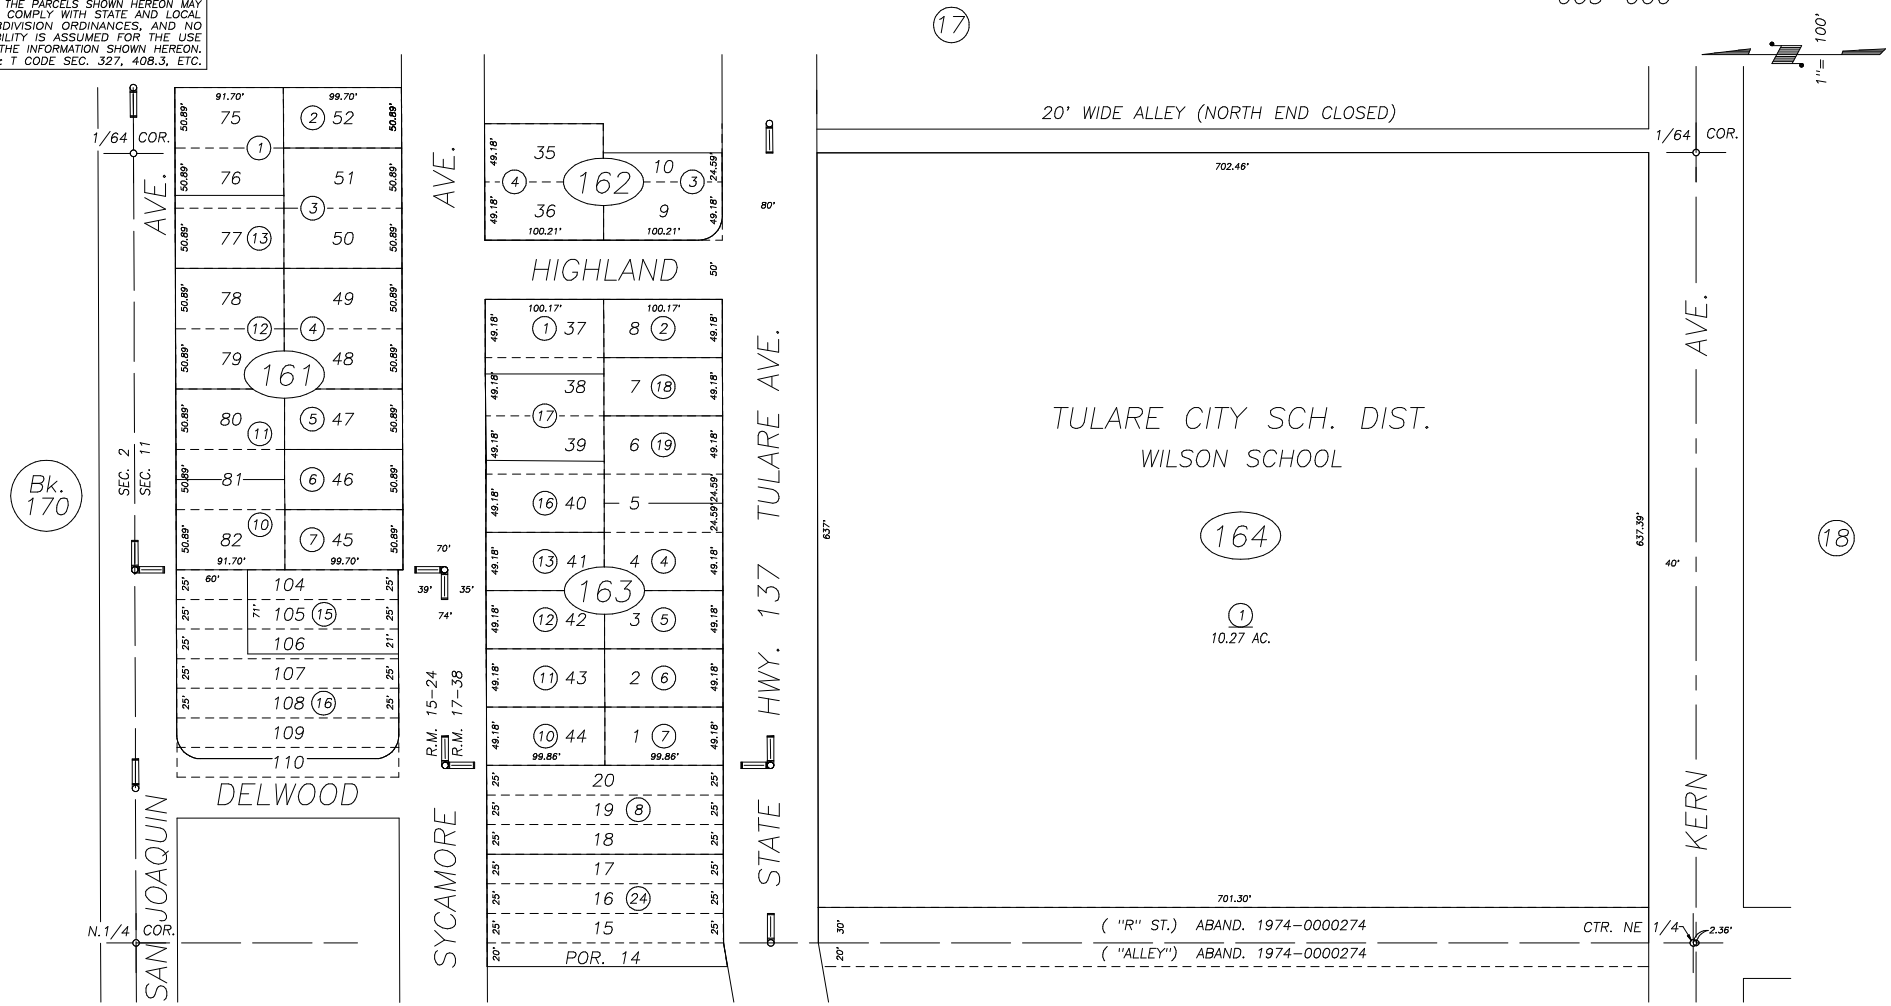

POR. SYCAMORE VILLA TRACT, R.M. 15–24
POR. SYCAMORE COURT, R.M. 17–38

CITY OF TULARE
ASSESSOR'S MAPS BK. 176 , PG. 16
COUNTY OF TULARE, CALIFORNIA, U.S.A.

NOTE: Assessor's Parcel Numbers Shown in Circles (1)
Assessor's Block Numbers Shown in Elipses (123)

REVISION	DATE	TECH
UPDATE ABAND. RD.	07/18/2014	KMS