DISCLAIMER

THIS MAP WAS PREPARED FOR LOCAL PROPERTY ASSESSMENT PURPOSES ONLY. THE PARCELS SHOWN HEREON MAY NOT COMPLY WITH STATE AND LOCAL SUBDIVISION ORDINANCES. NO LIABILITY IS ASSUMED FOR THE USE OF THE INFORMATION HEREON. R & T CODE SEC. 327, 408.3, ETC.

REVISED: 07/18/2014
REASON: UPDATE ALLEYS
CAD TECH: KMS

POR. NE 1/4 SEC. 11, T.20S., R.24E., M.D.B.& M.

TAX CODE AREA 176-17
005-000

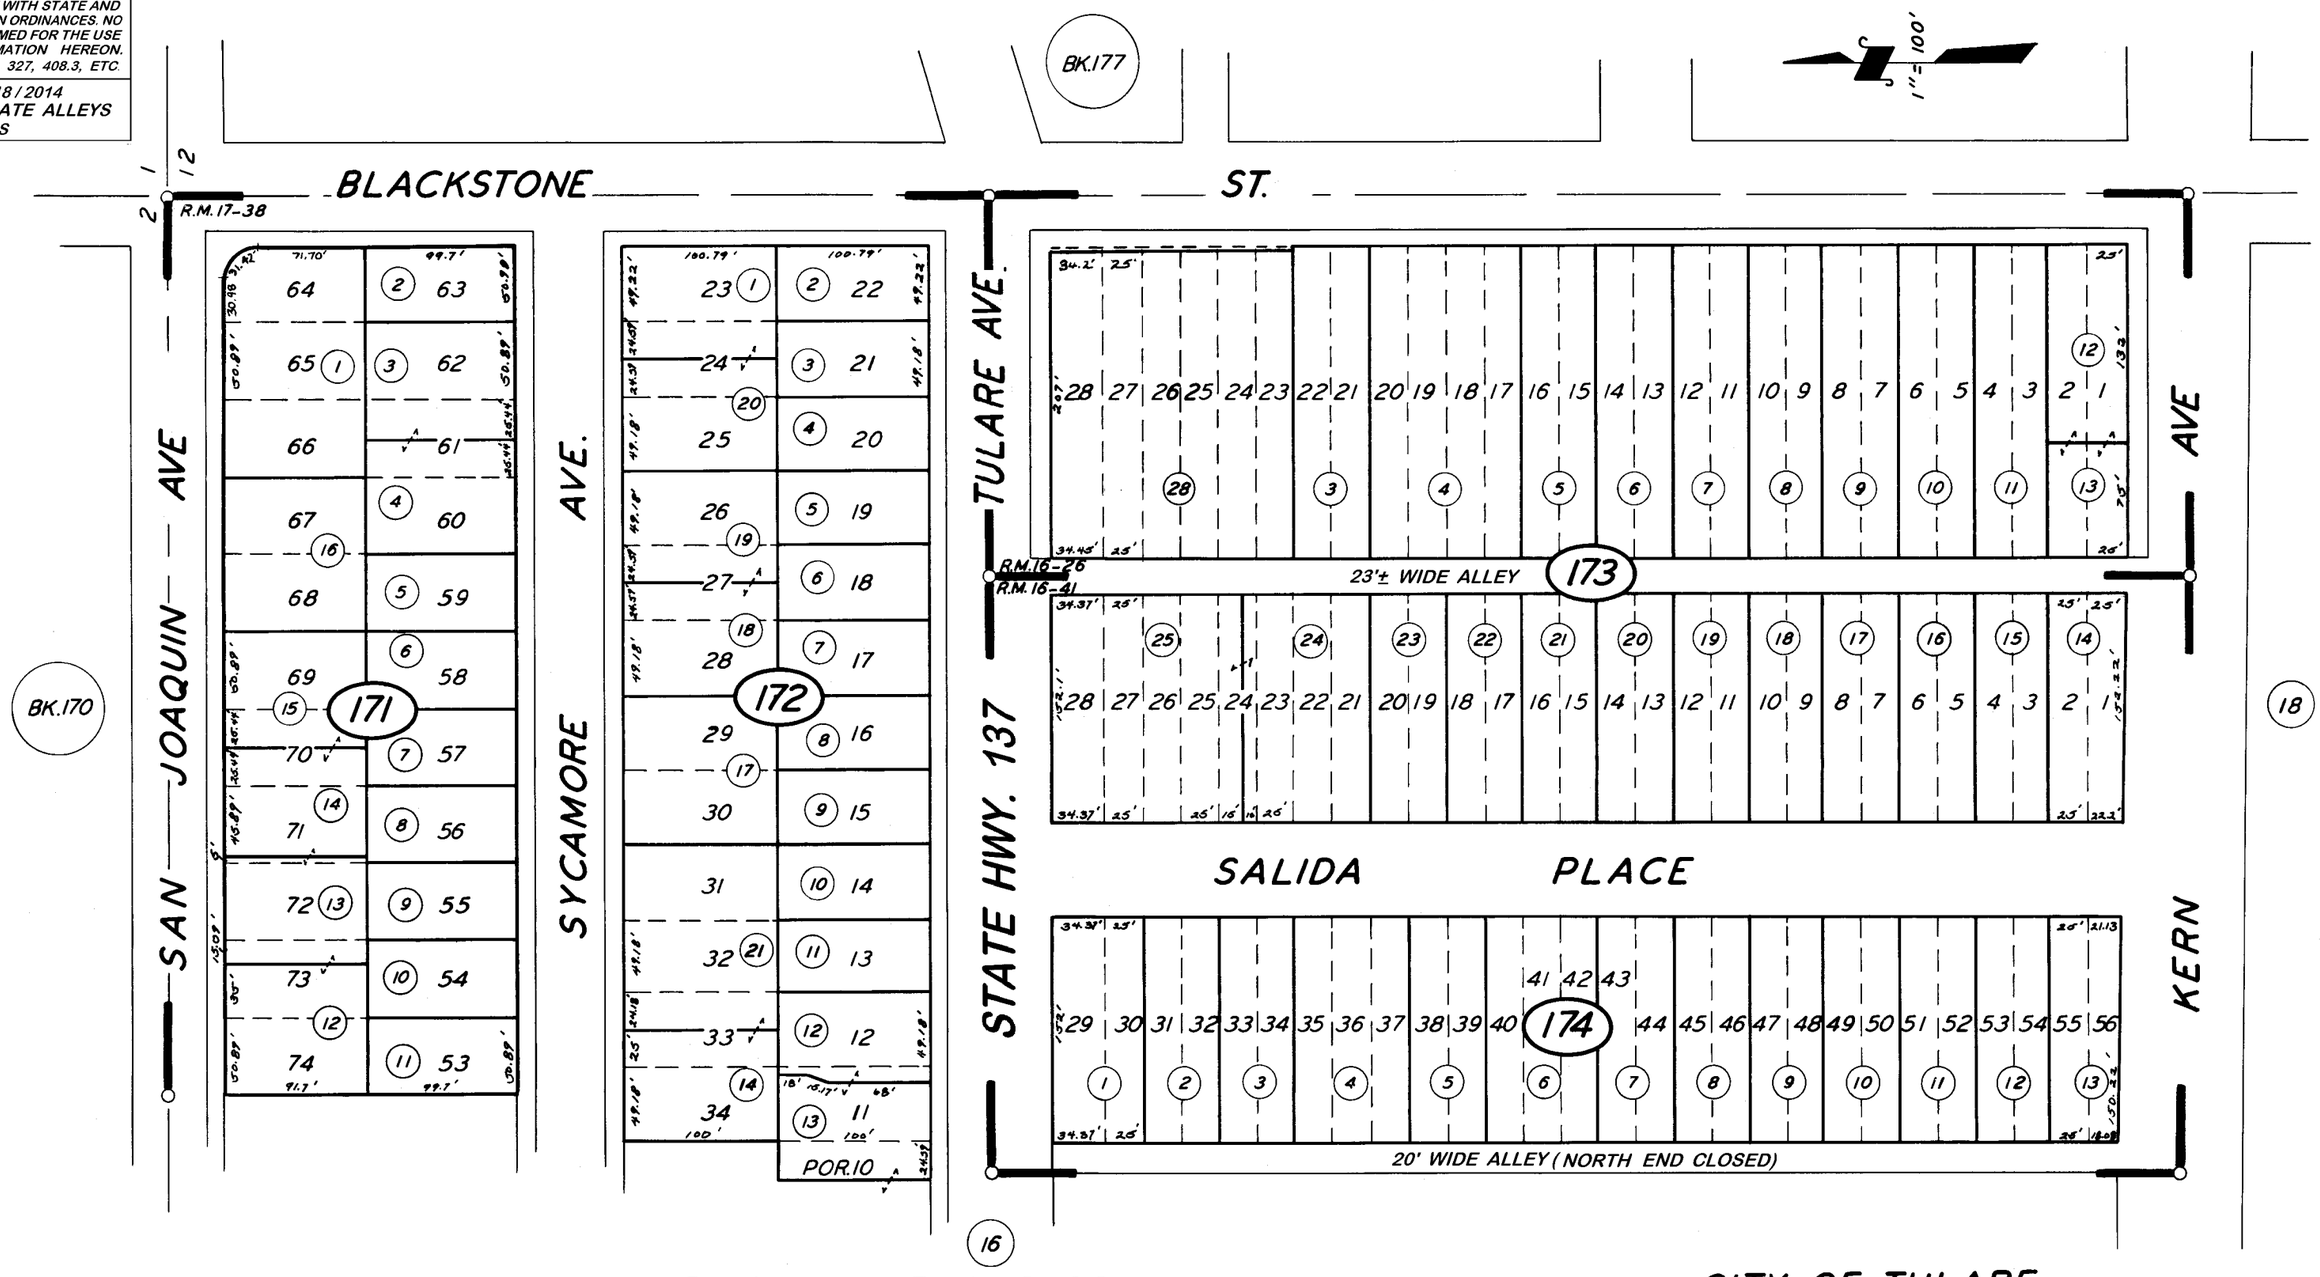

SYCAMORE VILLA EXT. R.M. 16-26
SALIDA TRACT R.M. 16-41
SYCAMORE COURT R.M. 17-38

CITY OF TULARE
ASSESSOR'S MAPS BK. 176, PG. 17.
COUNTY OF TULARE, CALIF.

NOTE — ASSESSOR'S BLOCK NUMBERS SHOWN IN ELLIPSES
ASSESSOR'S PARCEL NUMBERS SHOWN IN CIRCLES