DISCLAIMER

THIS MAP WAS PREPARED FOR LOCAL PROPERTY ASSESSMENT PURPOSES ONLY. THE PARCELS SHOWN HEREON MAY NOT COMPLY WITH STATE AND LOCAL SUBDIVISION ORDINANCES. NO LIABILITY IS ASSUMED FOR THE USE OF THE INFORMATION HEREON. R & T CODE SEC. 327, 408.3, ETC.

REVISED: 07/18/2014
REASON: UPDATE KERN AVE.
CAD TECH: KMS

POR. NE 1/4 SEC. 11, T.20S., R.24E., M.D.B.&M.

TAX CODE AREA 005-007

176-21

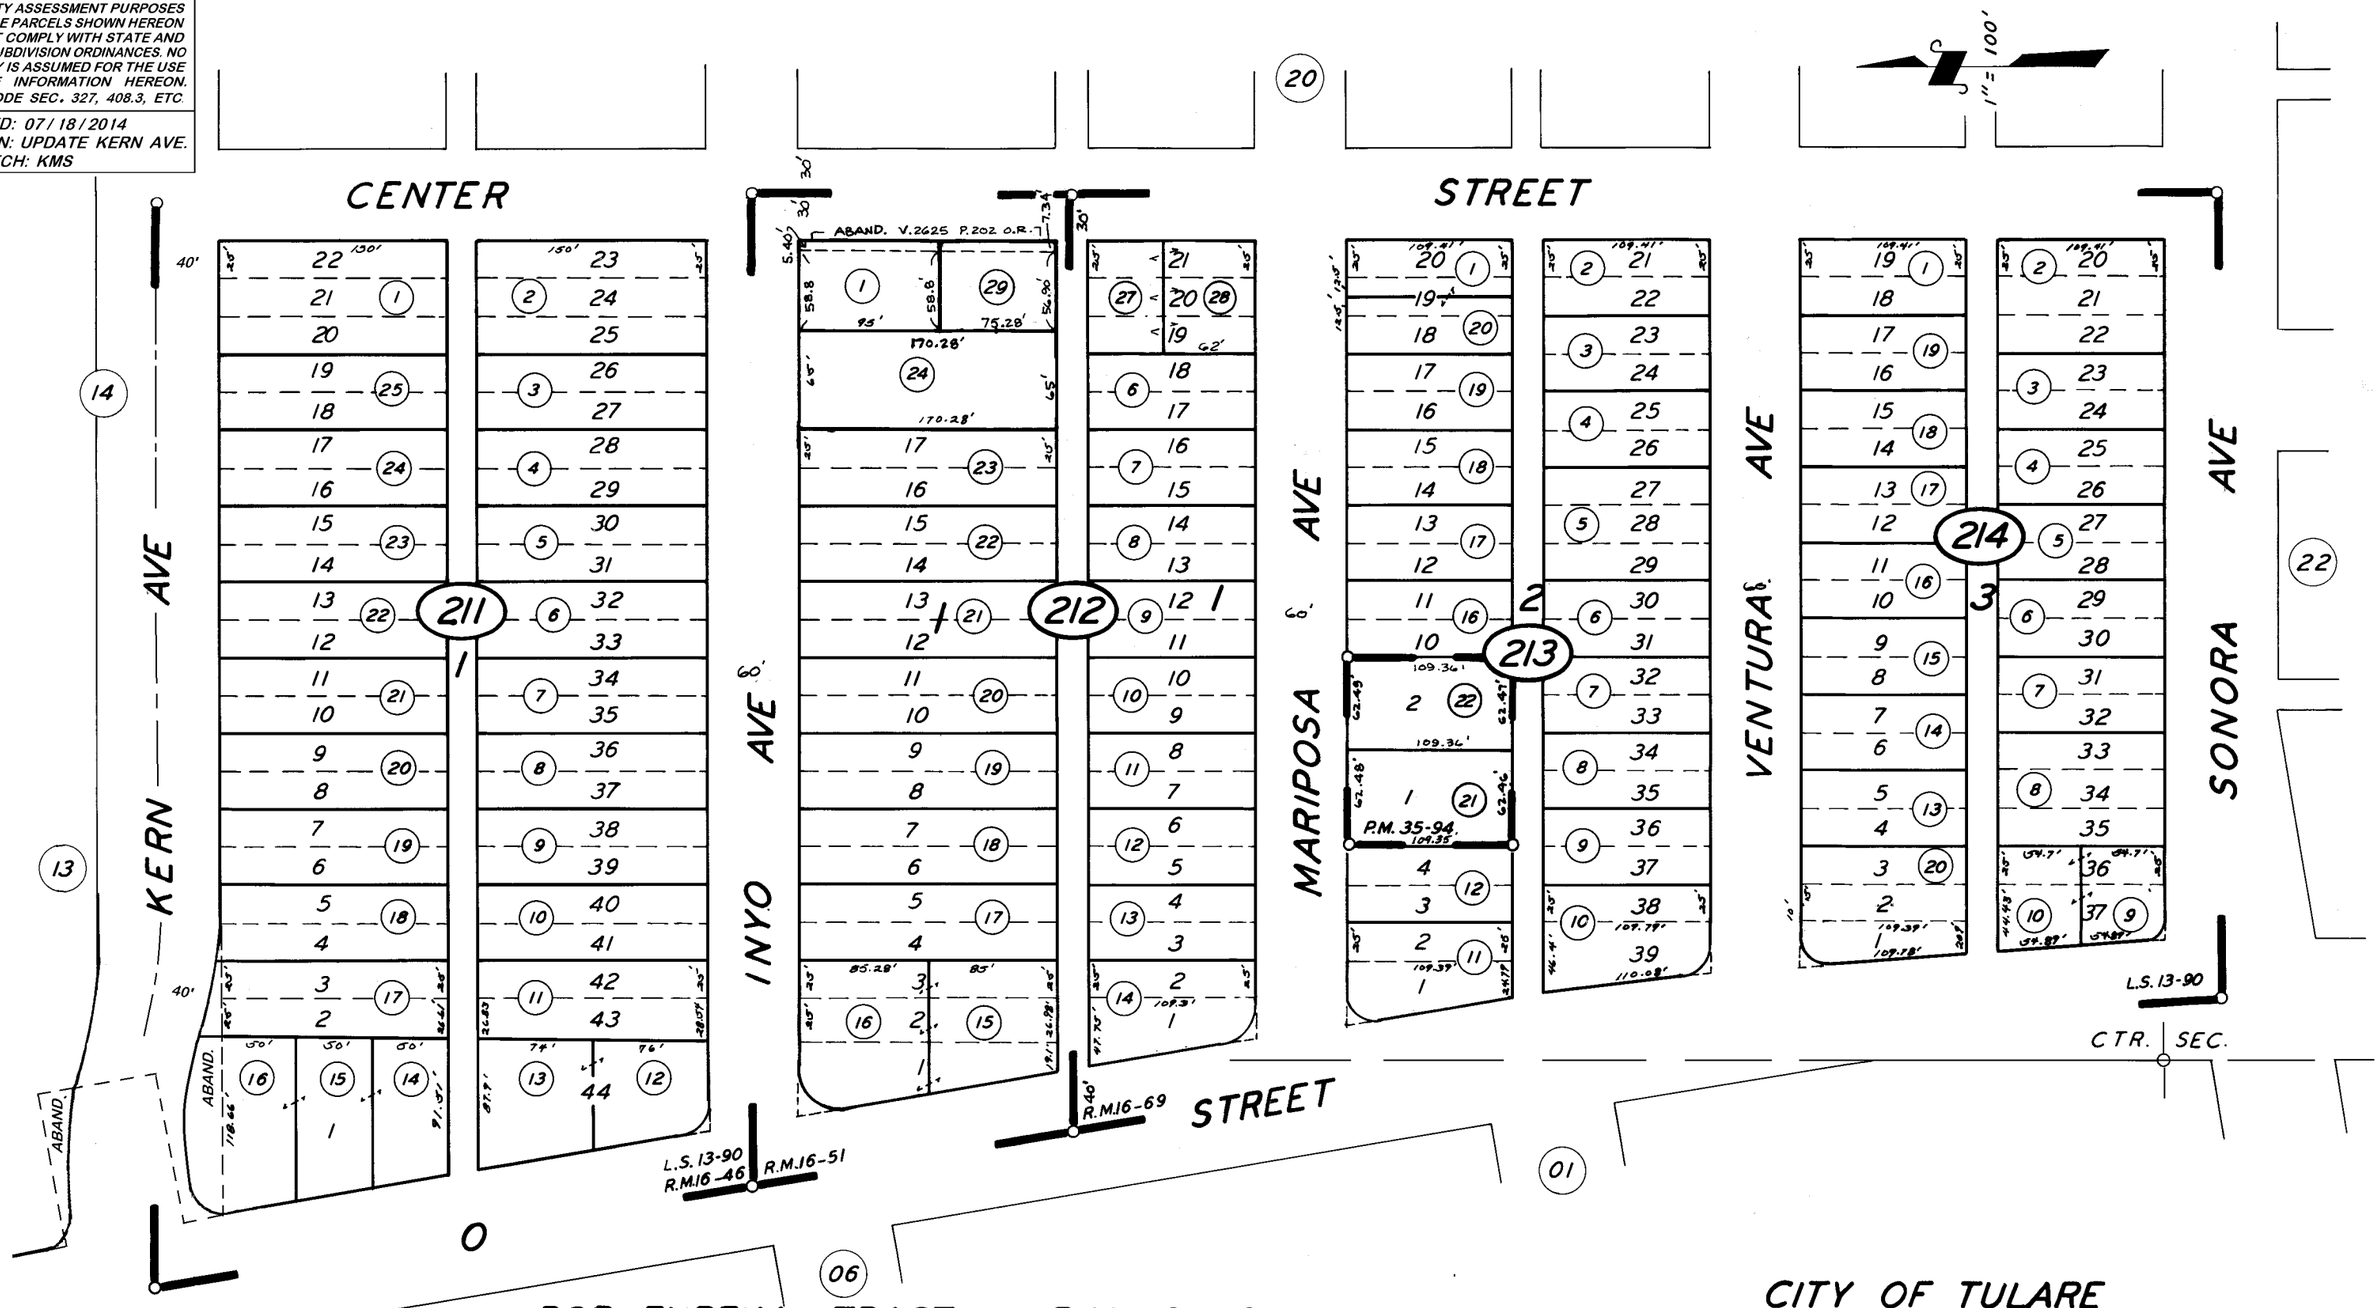

POR. EUREKA TRACT — R.M. 16-46
POR. RECORD OF SURVEY, — R.M. 13-90
GLENWOOD TRACT — R.M. 16-51
PARCEL MAP 3492, — P.M. 35-94
EL PORTRERO — R.M. 16-69

CITY OF TULARE
ASSESSOR'S MAPS BK. 176, PG. 21.
COUNTY OF TULARE, CALIF.

NOTE — ASSESSOR'S BLOCK NUMBERS SHOWN IN ELLIPSES
ASSESSOR'S PARCEL NUMBERS SHOWN IN CIRCLES