POR. W ½ OF SW ¼ SEC. 11, T.20S., R.24E., M.D.B.&M.

TAX CODE AREA 176-34

005-060

DISCLAIMER

THIS MAP WAS PREPARED FOR LOCAL PROPERTY ASSESSMENT PURPOSES ONLY. THE PARCELS SHOWN HEREON MAY NOT COMPLY WITH STATE AND LOCAL SUBDIVISION ORDINANCES. NO LIABILITY IS ASSUMED FOR THE USE OF THE INFORMATION HEREON.

REVISED: 02/16/2016
REASON: ELM ST. ABAND.
CAD TECH: GL

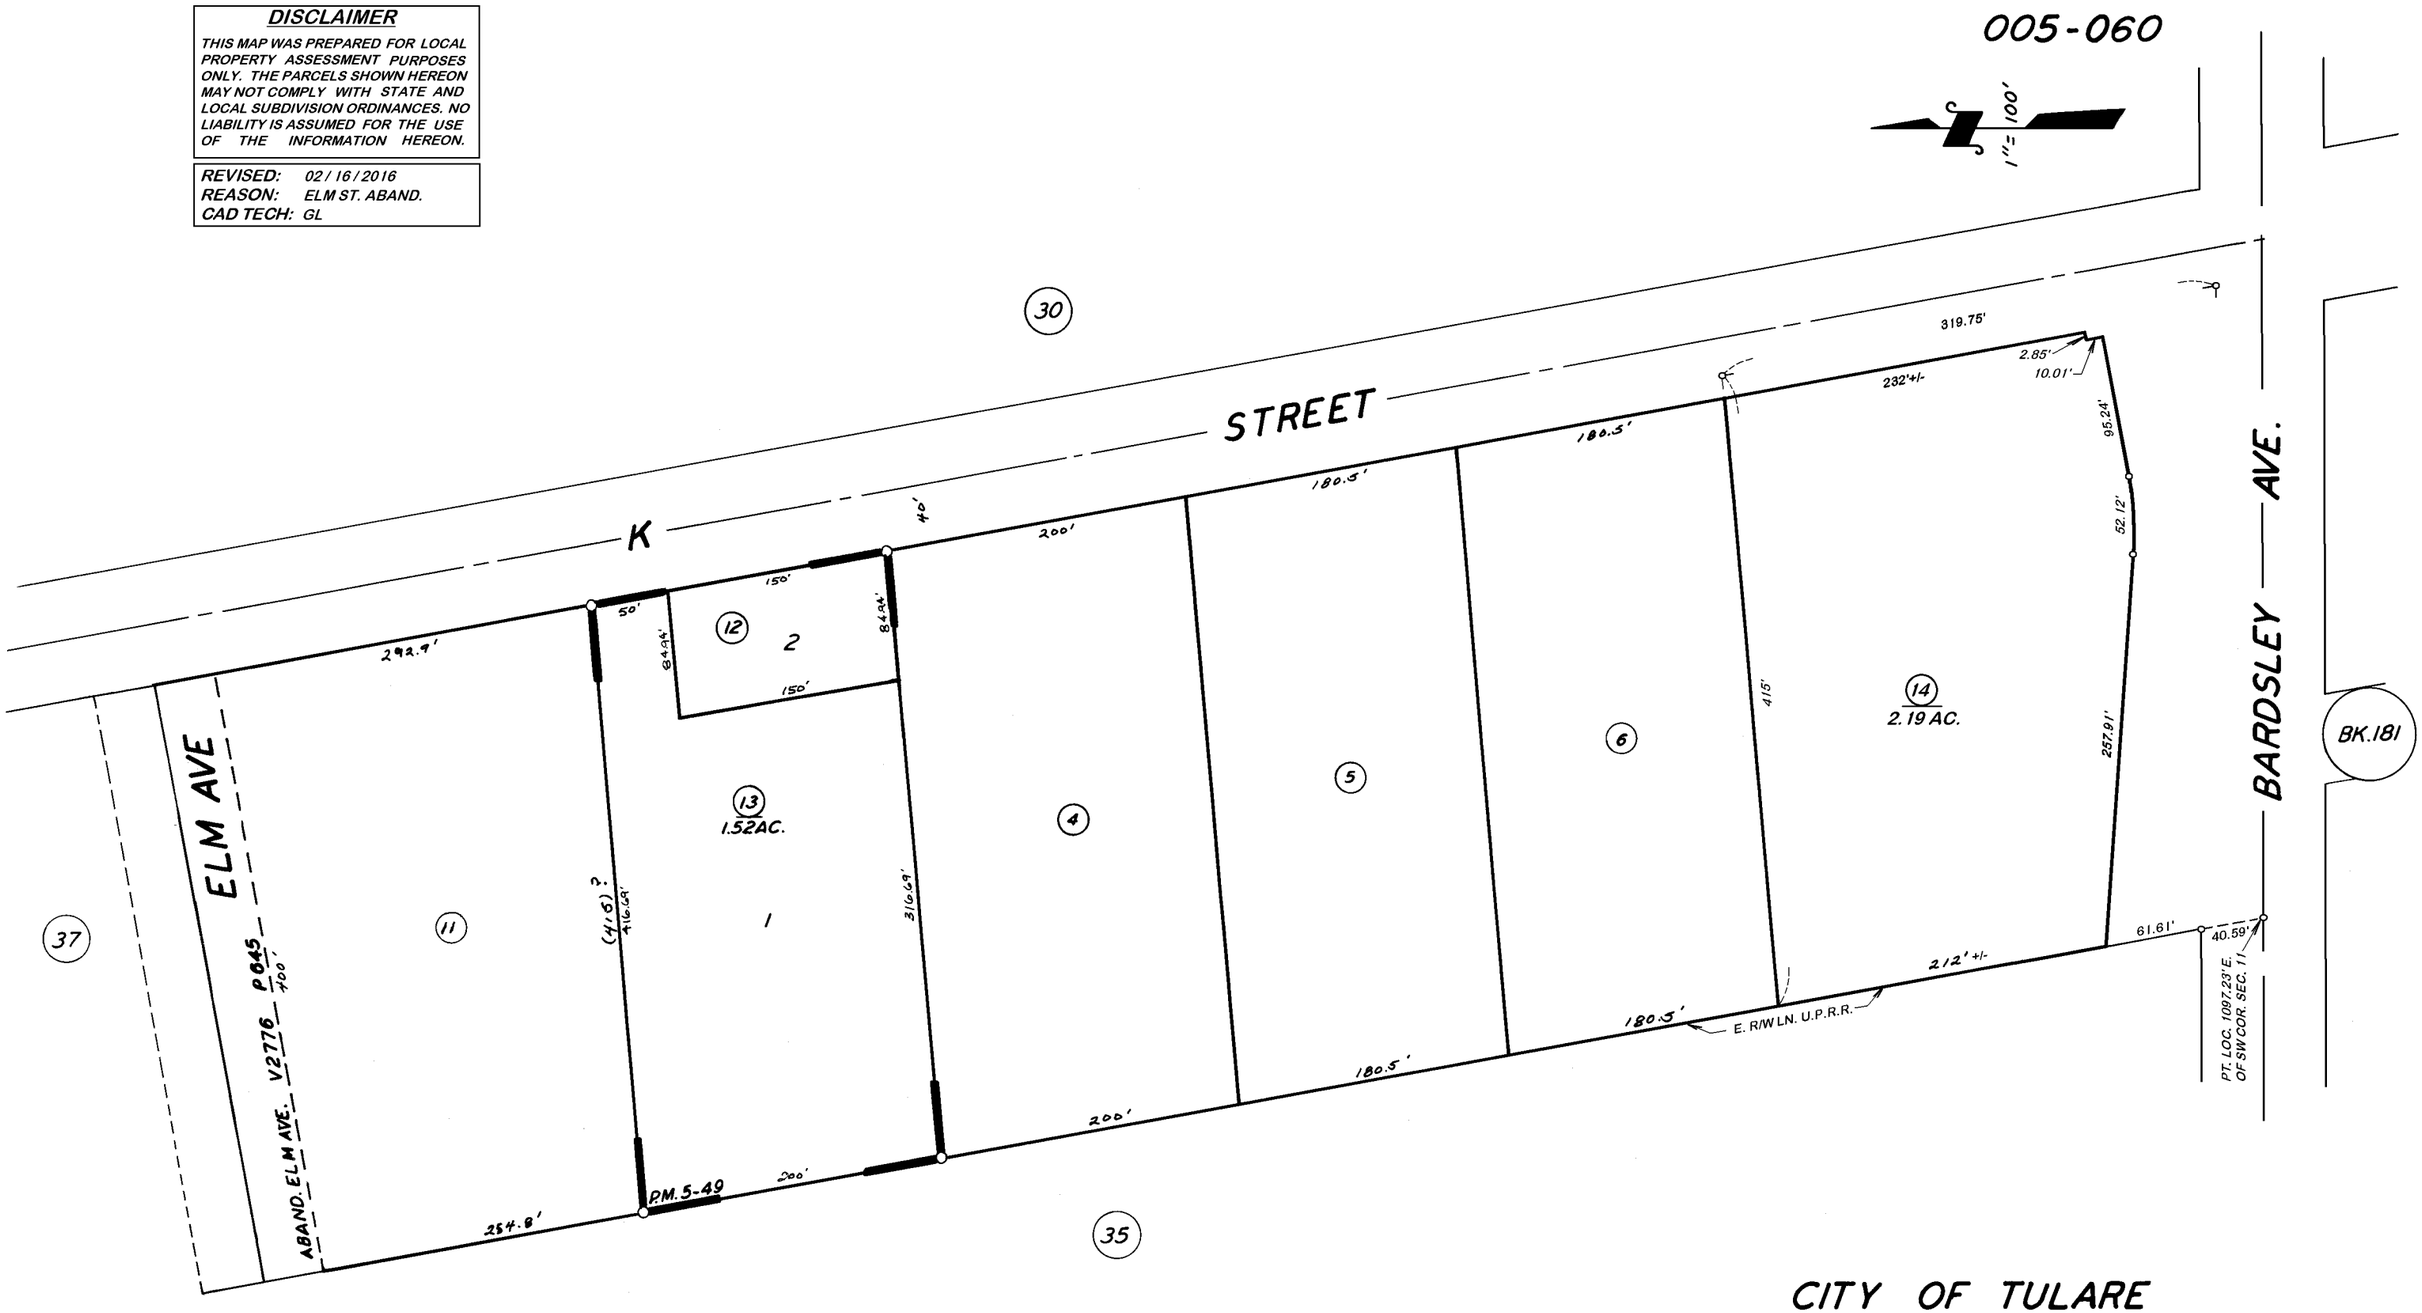

PARCEL MAP 449, P.M.5-49

CITY OF TULARE
ASSESSOR'S MAPS BK. 176, PG. 34.
COUNTY OF TULARE, CALIF.

NOTE — ASSESSOR'S BLOCK NUMBERS SHOWN IN ELLIPSES
ASSESSOR'S PARCEL NUMBERS SHOWN IN CIRCLES