DISCLAIMER

THIS MAP WAS PREPARED FOR LOCAL PROPERTY ASSESSMENT PURPOSES ONLY. THE PARCESL SHOWN HEREON MAY NOT COMPLY WITH STATE AND LOCAL SUBDIVISION ORDINANCES. NO LIABILITY IS ASSUMED FOR THE USE OF THE INFORMATION HEREON. R & T CODE SEC. 327, 408.3, ETC.

REVISED: 01/08/2016
REASON: 1963-0003628
CAD TECH: LLB

POR. NE 1/4 SEC. 8 T. 20S., R. 25E., M.D.B. & M.

TAX CODE AREA 184-13
145-003

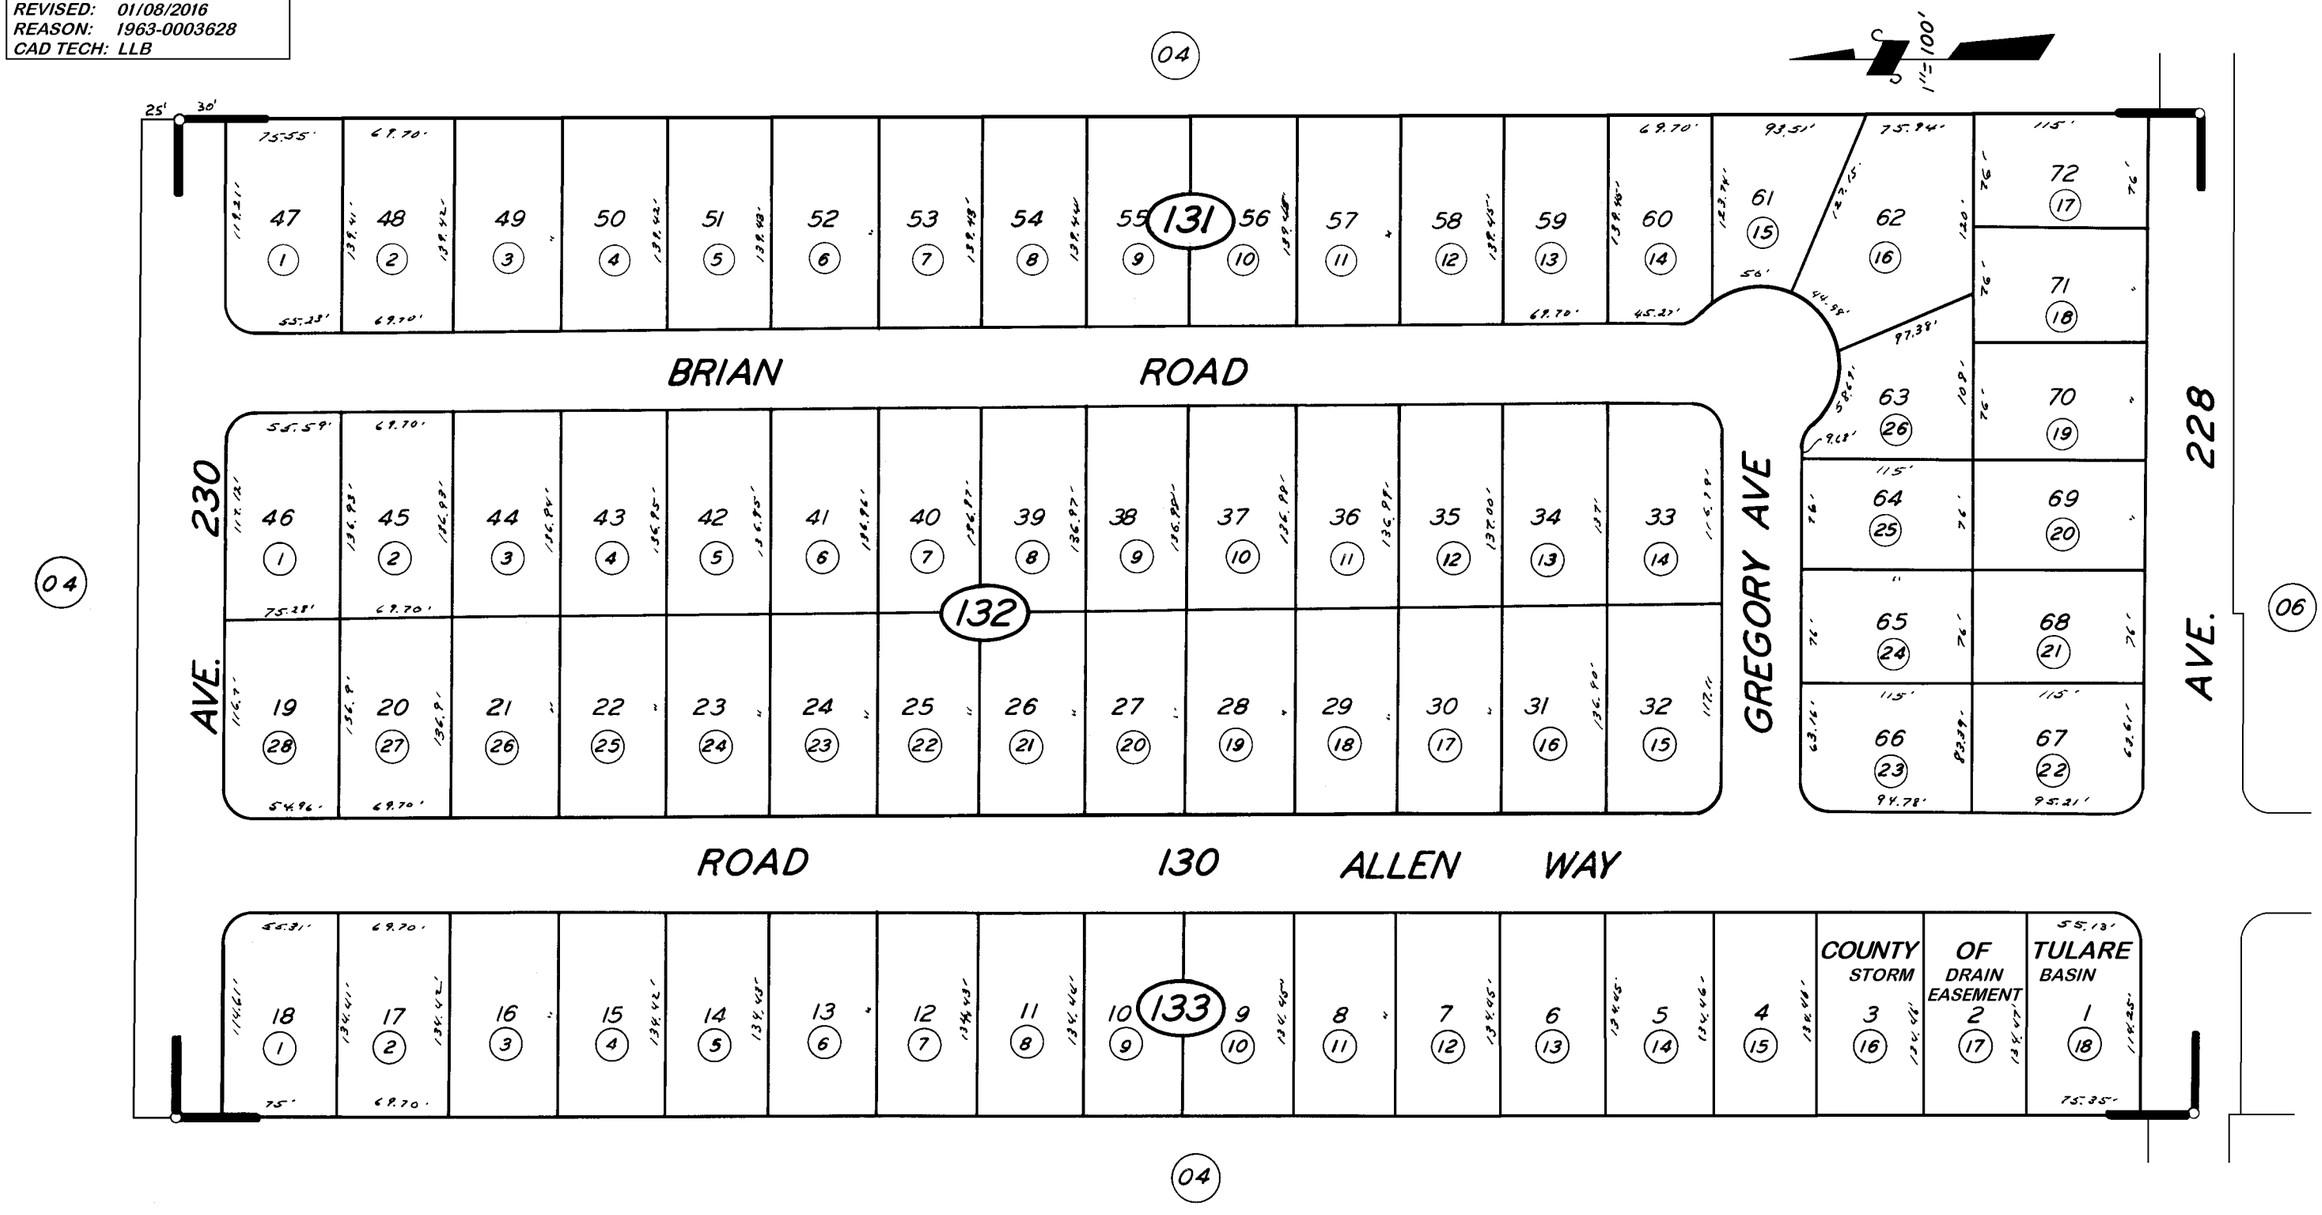

TRACT NO. 355 R.M. 23-69

ASSESSOR'S MAPS BK. 184, PG. 13.
COUNTY OF TULARE, CALIF.

NOTE — ASSESSOR'S BLOCK NUMBERS SHOWN IN ELLIPSES
ASSESSOR'S PARCEL NUMBERS SHOWN IN CIRCLES