POR. SEC.24, T.20S., R.24E. & SEC.19, T.20S., R.25E., M.D.B.&M.

Tax Area Codes 005–028 149–001

191–13

BK. 184

DISCLAIMER

THIS MAP WAS PREPARED FOR LOCAL PROPERTY ASSESSMENT PURPOSES ONLY AND THE PARCELS SHOWN HEREON MAY NOT COMPLY WITH STATE AND LOCAL SUBDIVISION ORDINANCES, AND NO LIABILITY IS ASSUMED FOR THE USE OF THE INFORMATION SHOWN HEREON. R & T CODE SEC. 327, 408.3, ETC.

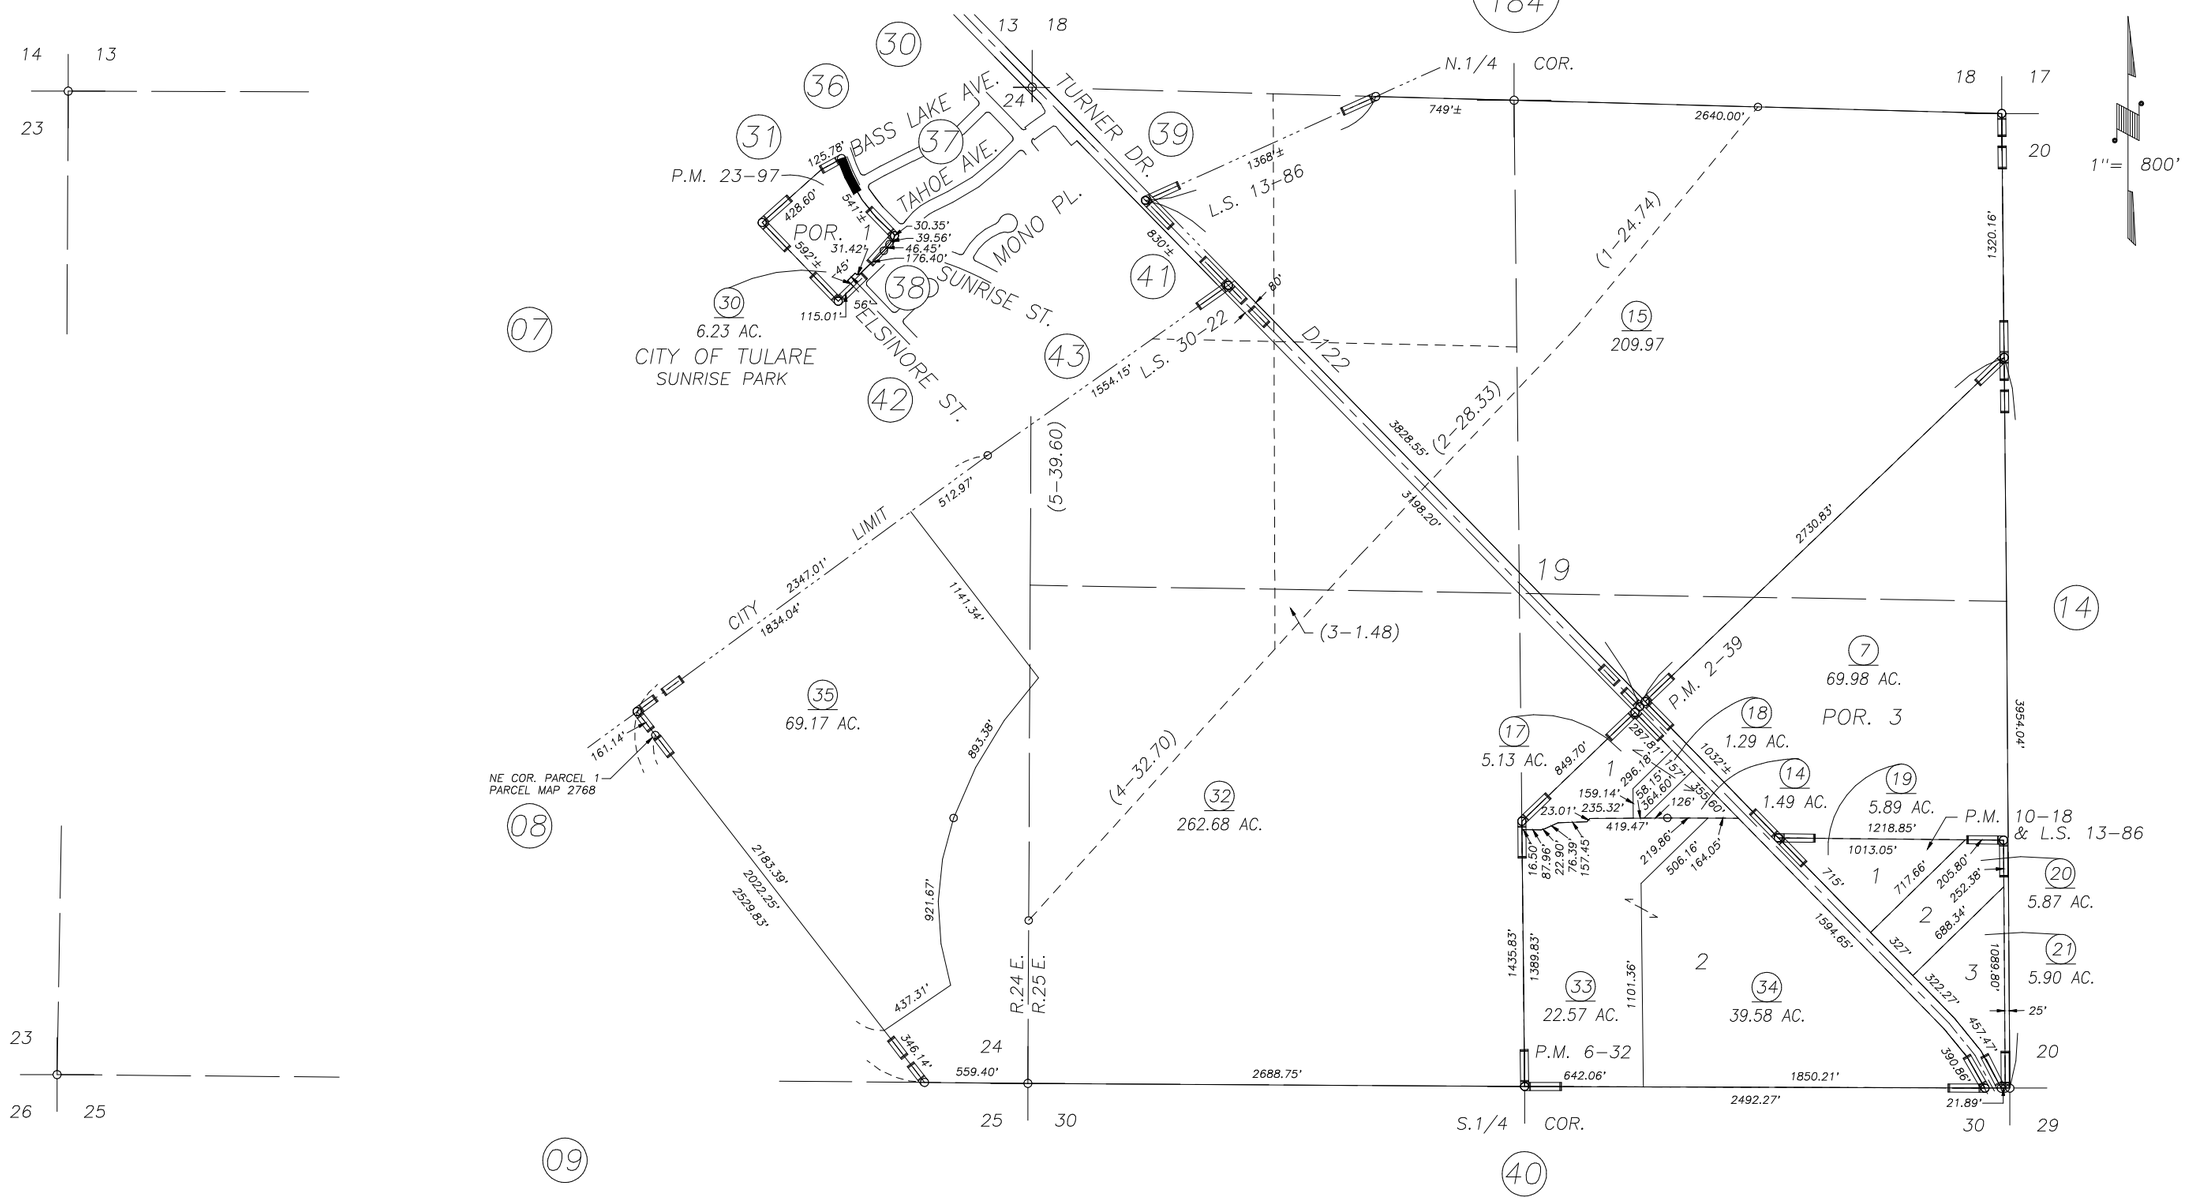

POR. PARCEL MAP NO. 139, P.M. 2–39
PARCEL MAP NO. 532, P.M. 6–32
POR. RECORD OF SURVEY, L.S. 13–86
PARCEL MAP NO. 917, P.M. 10–18
POR. PARCEL MAP NO. 2296, P.M. 23–97
POR. RECORD OF SURVEY, L.S. 30–22

VICINITY OF TULARE
ASSESSOR'S MAPS BK. 191 , PG. 13
COUNTY OF TULARE, CALIFORNIA, U.S.A.

NOTE: Assessor's Parcel Numbers Shown in Circles (1)
Assessor's Block Numbers Shown in Elipses (123)

REVISION	DATE	TECH
ADD SUNRISE PARK	04/04/2016	ASG