DISCLAIMER

THIS MAP WAS PREPARED FOR LOCAL PROPERTY ASSESSMENT PURPOSES ONLY. THE PARCELS SHOWN HEREON MAY NOT COMPLY WITH STATE AND LOCAL SUBDIVISION ORDINANCES. NO LIABILITY IS ASSUMED FOR THE USE OF THE INFORMATION HEREON. R & T CODE SEC. 327, 408.3, ETC.

REVISED: 10/21/2016
REASON: 2016-0034205
CAD TECH: ARL

POR. N½ SEC. 10, T.20S., R.25E., M.D.B. & M.

TAX CODE AREA 195-10
145-003

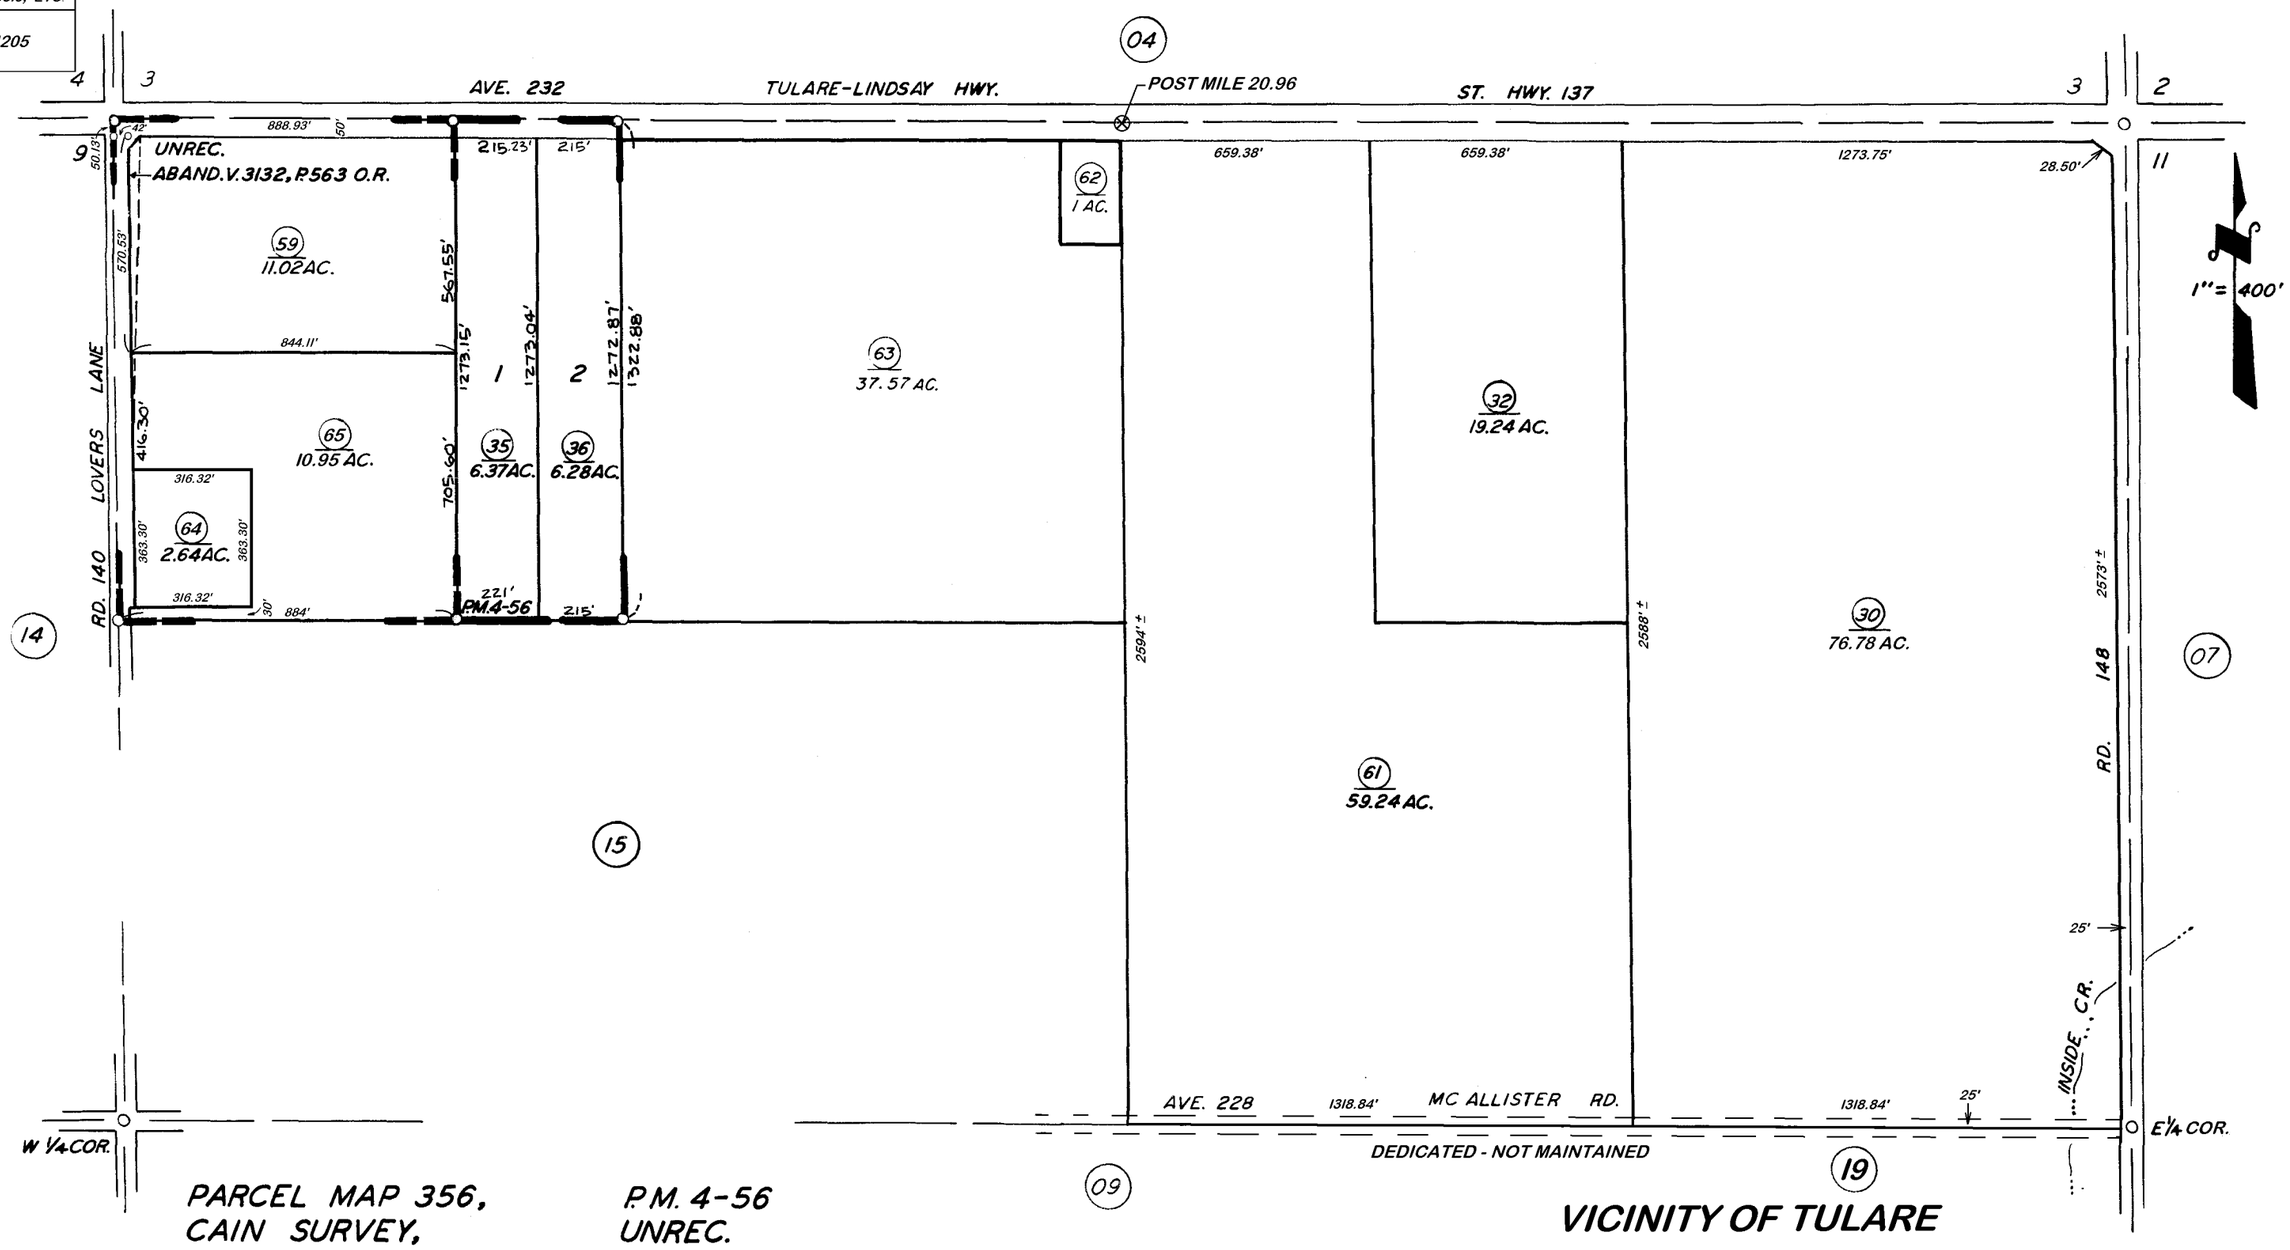

PARCEL MAP 356,
CAIN SURVEY,

P.M. 4-56
UNREC.

VICINITY OF TULARE
ASSESSOR'S MAPS BK. 195 PG. 10
COUNTY OF TULARE, CALIF.

NOTE—ASSESSOR'S BLOCK NUMBERS SHOWN IN ELLIPSES
ASSESSOR'S PARCEL NUMBERS SHOWN IN CIRCLES