N1/2 SEC.34, T.20S., R.26E., M.D.B.&M.

Tax Area Codes 198–17
141–007

DISCLAIMER

THIS MAP WAS PREPARED FOR LOCAL PROPERTY ASSESSMENT PURPOSES ONLY AND THE PARCELS SHOWN HEREON MAY NOT COMPLY WITH STATE AND LOCAL SUBDIVISION ORDINANCES, AND NO LIABILITY IS ASSUMED FOR THE USE OF THE INFORMATION SHOWN HEREON. R & T CODE SEC. 327, 408.3, ETC.

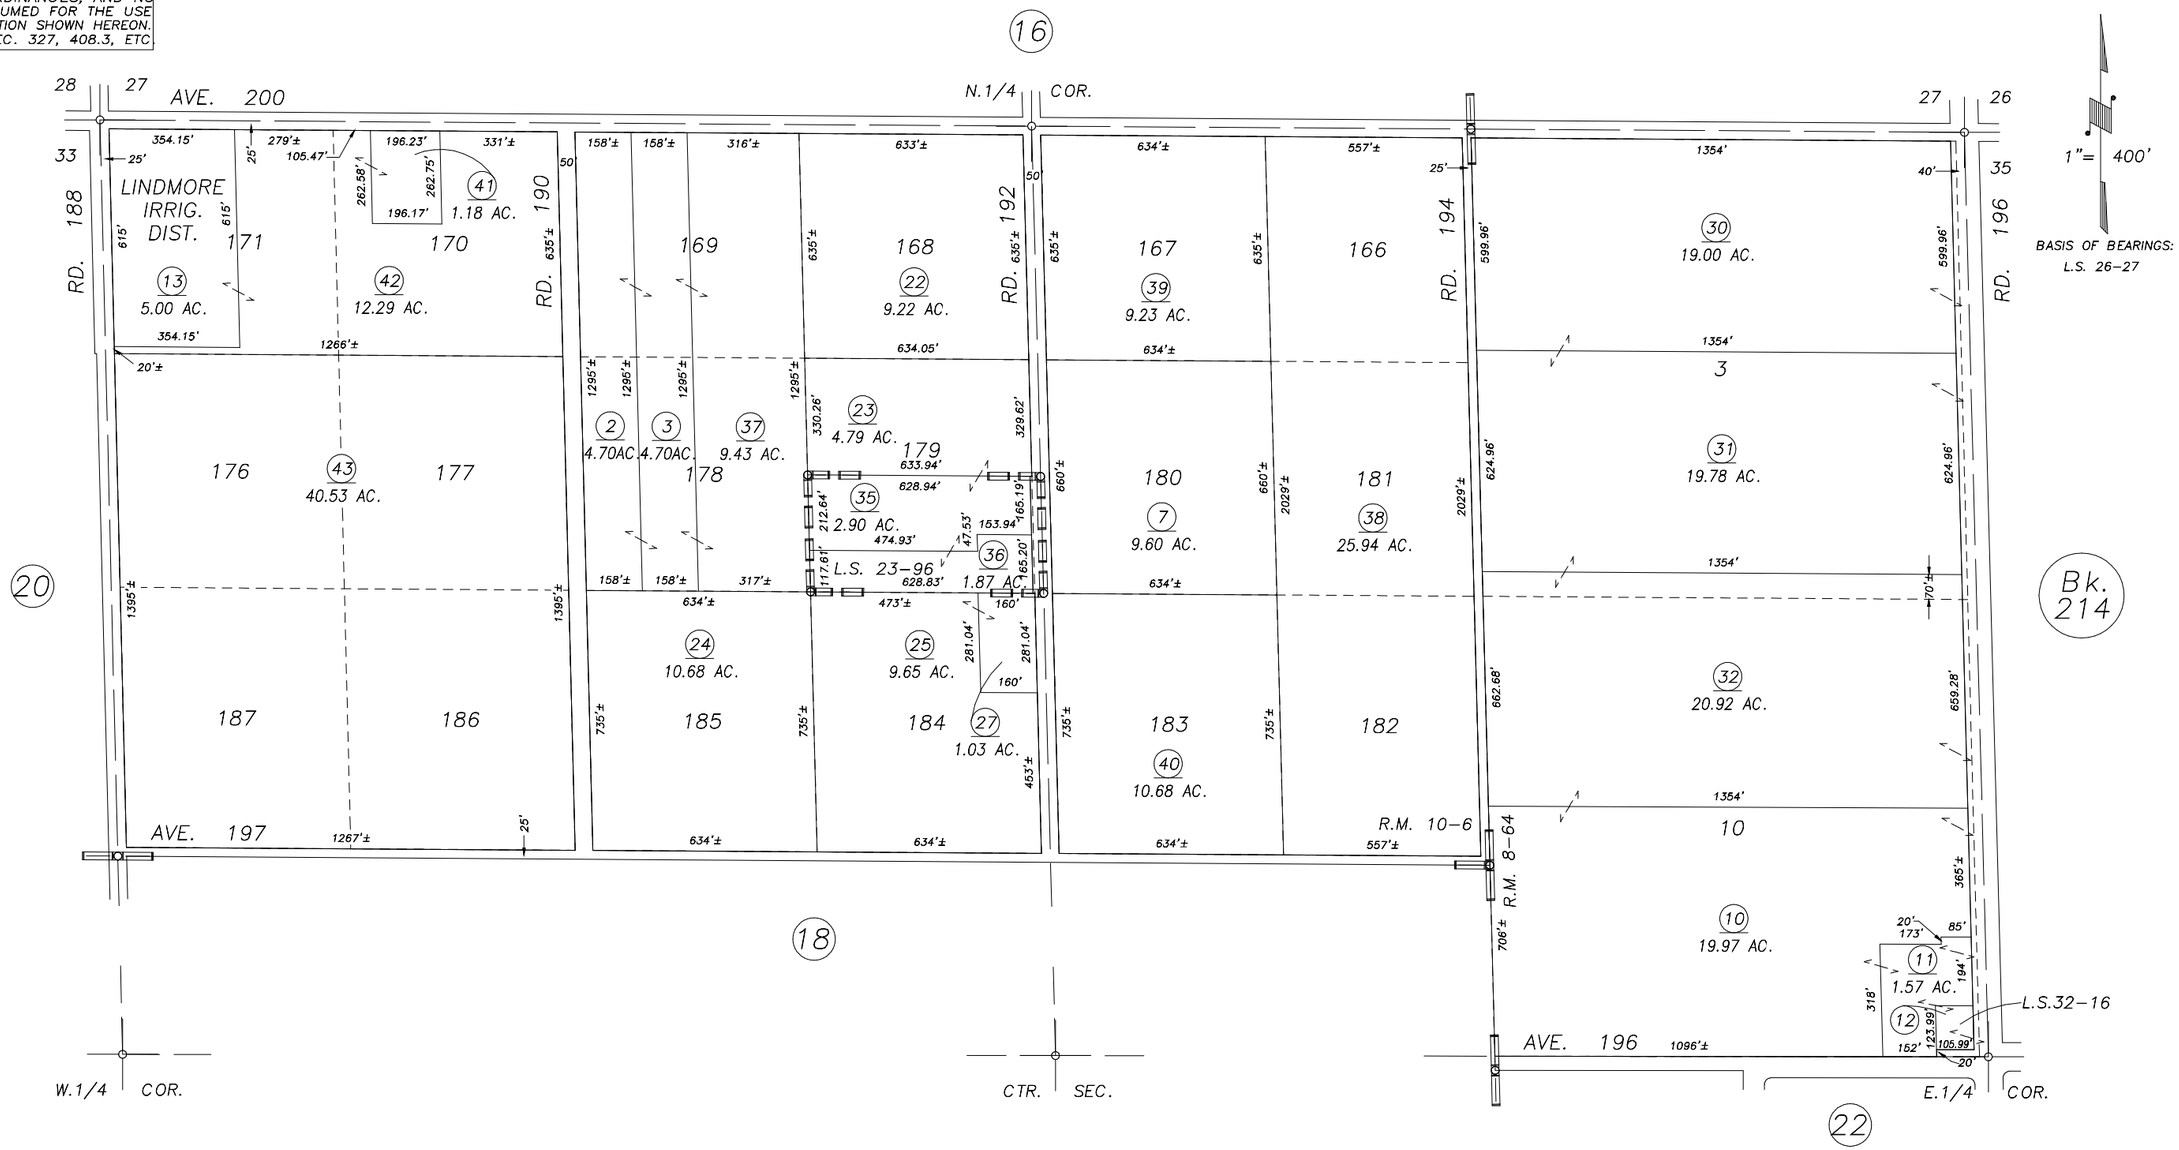

POR. RIVERVIEW TRACT, R.M. 8–64
POR. LINDSAY ORANGE COLONY, R.M. 10–6
RECORD OF SURVEY, L.S. 23–96
POR. RECORD OF SURVEY, L.S. 26–27 (E. LN. SEC.34)
RECORD OF SURVEY, L.S. 32–16

VICINTY OF LINDSAY
ASSESSOR'S MAPS BK.198 , PG.17
COUNTY OF TULARE, CALIFORNIA, U.S.A.

NOTE: Assessor's Parcel Numbers Shown in Circles (1)
Assessor's Block Numbers Shown in Elipses (123)

REVISION	DATE	TECH
2013–0056210	05/24/2016	NFL