DISCLAIMER

THIS MAP WAS PREPARED FOR LOCAL PROPERTY ASSESSMENT PURPOSES ONLY. THE PARCELS SHOWN HEREON MAY NOT COMPLY WITH STATE AND LOCAL SUBDIVISION ORDINANCES. NO LIABILITY IS ASSUMED FOR THE USE OF THE INFORMATION HEREON. R & T CODE SEC. 327, 408.3, ETC.

REVISED: 09/02/2015
REASON: 2015-0039148
CAD TECH: ARL

SEC'S. 1 & 2, T.21S., R.23E., M.D.B.&M.

TAX CODE AREA **200-11**
123-001
155-001

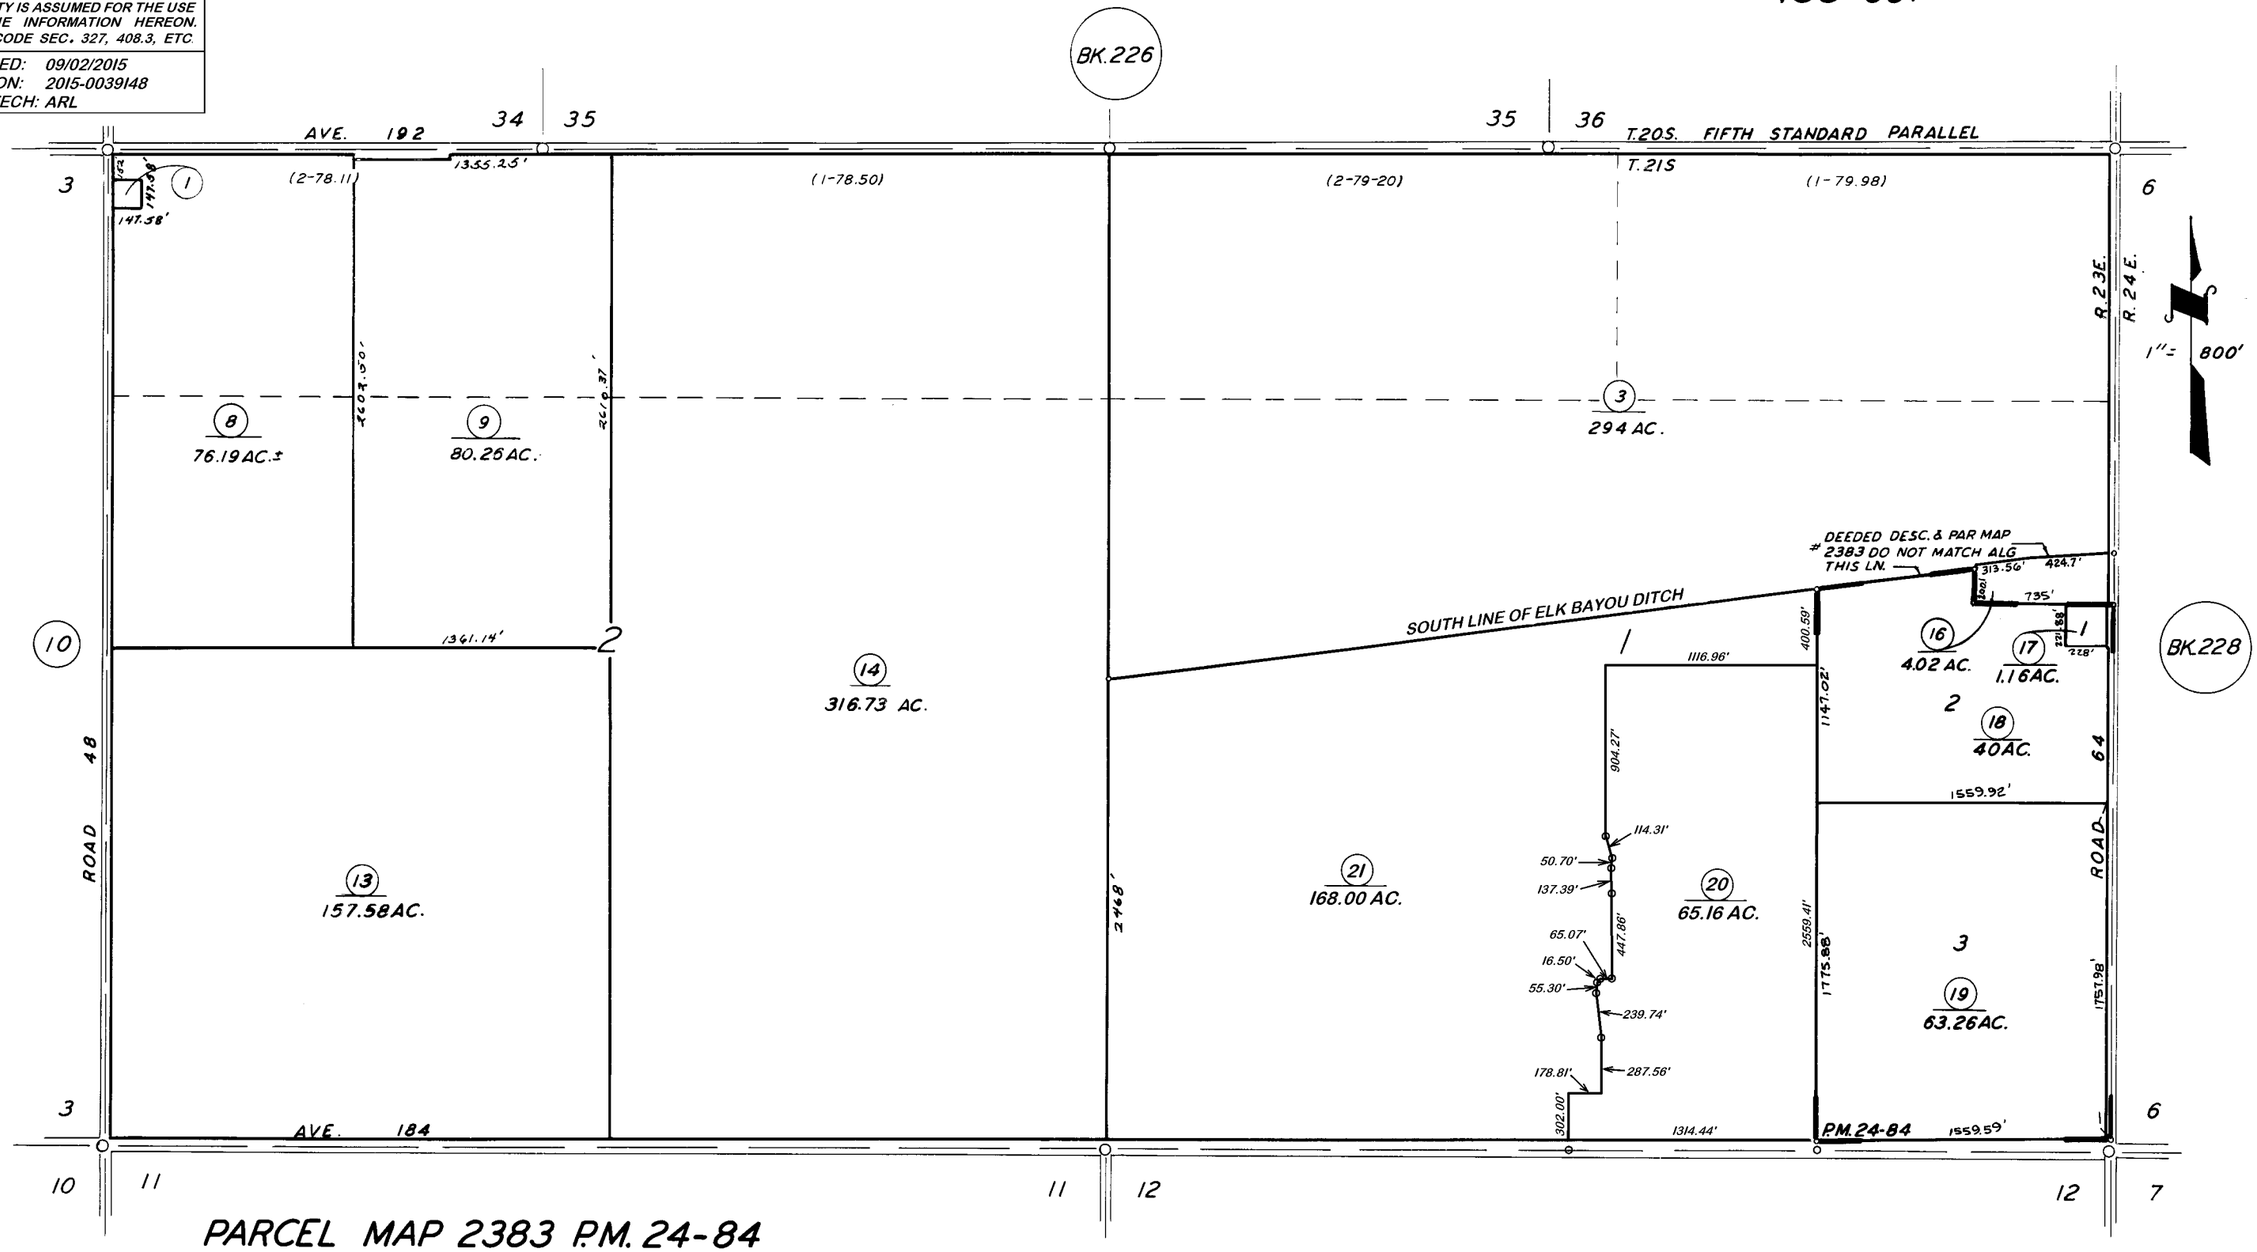

PARCEL MAP 2383 P.M. 24-84

(12)

ASSESSOR'S MAPS BK. 200, PG. 11.
COUNTY OF TULARE, CALIF.

NOTE — ASSESSOR'S BLOCK NUMBERS SHOWN IN ELLIPSES
ASSESSOR'S PARCEL NUMBERS SHOWN IN CIRCLES