DISCLAIMER

THIS MAP WAS PREPARED FOR LOCAL PROPERTY ASSESSMENT PURPOSES ONLY. THE PARCESL SHOWN HEREON MAY NOT COMPLY WITH STATE AND LOCAL SUBDIVISION ORDINANCES. NO LIABILITY IS ASSUMED FOR THE USE OF THE INFORMATION HEREON. R & T CODE SEC. 327, 408.3, ETC.

REVISED: 10/23/2014
REASON: 2014-0047603
CAD TECH: LLB

POR. NW 1/4 SEC. 7, T. 20 S., R. 27 E., M.D.B. & M.

TAX CODE AREA
003-018
003-024

205-36

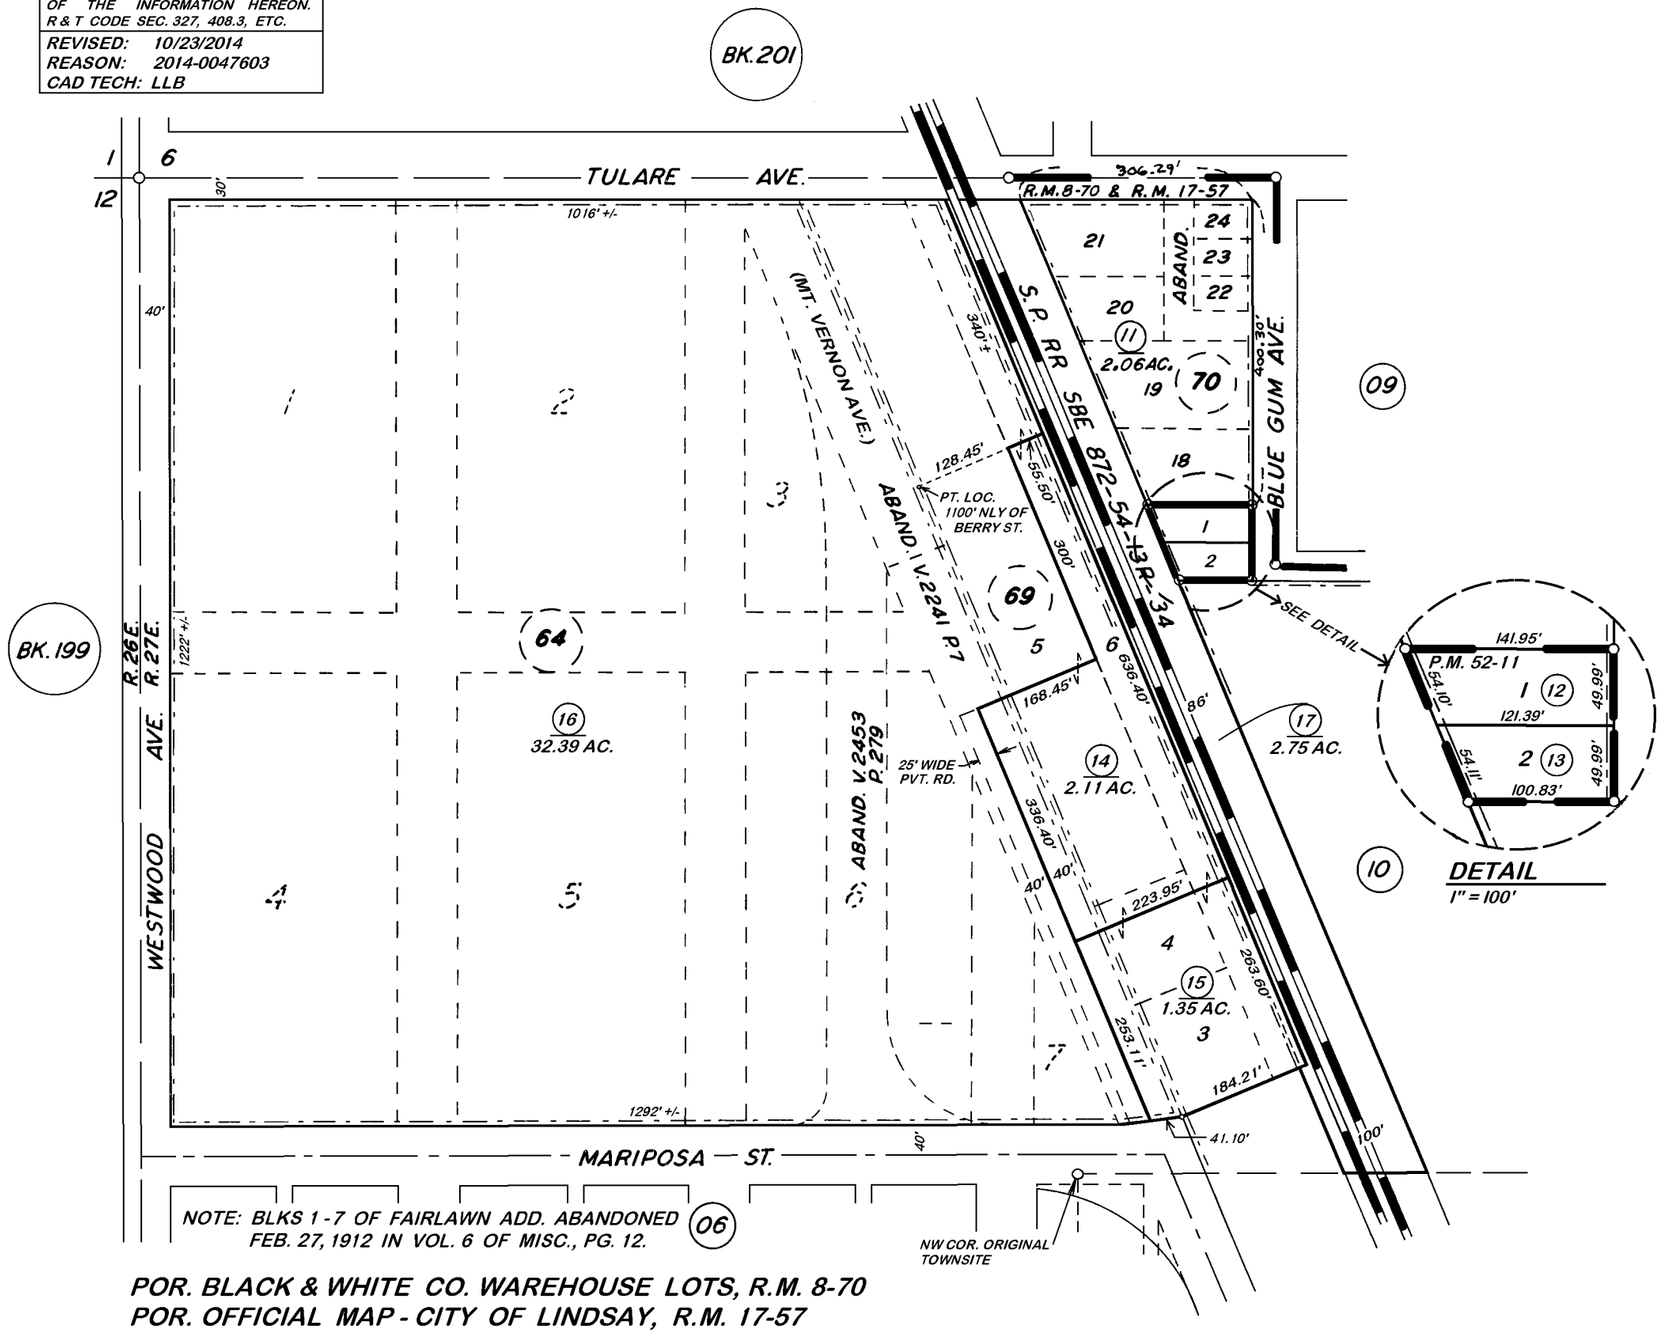

DETAIL
1" = 100'

1" = 200'

POR. BLACK & WHITE CO. WAREHOUSE LOTS, R.M. 8-70
POR. OFFICIAL MAP - CITY OF LINDSAY, R.M. 17-57
PARCEL MAP NO. 5140, P.M. 52-11

CITY OF LINDSAY
ASSESSOR'S MAPS BK. 205, PG. 36.
COUNTY OF TULARE, CALIF.

NOTE — ASSESSOR'S BLOCK NUMBERS SHOWN IN ELLIPSES
ASSESSOR'S PARCEL NUMBERS SHOWN IN CIRCLES