DISCLAIMER

THIS MAP WAS PREPARED FOR LOCAL PROPERTY ASSESSMENT PURPOSES ONLY. THE PARCELS SHOWN HEREON MAY NOT COMPLY WITH STATE AND LOCAL SUBDIVISION ORDINANCES. NO LIABILITY IS ASSUMED FOR THE USE OF THE INFORMATION HEREON. R & T CODE SEC. 327, 408.3, ETC.

REVISED: 01/15/2016
REASON: UPDATE ADJ. PG.
CAD TECH: ARL

S½ OF SEC. 31, T. 20 S., R. 27 E., M. D. B. & M.

TAX CODE AREA **214-12**

141-001

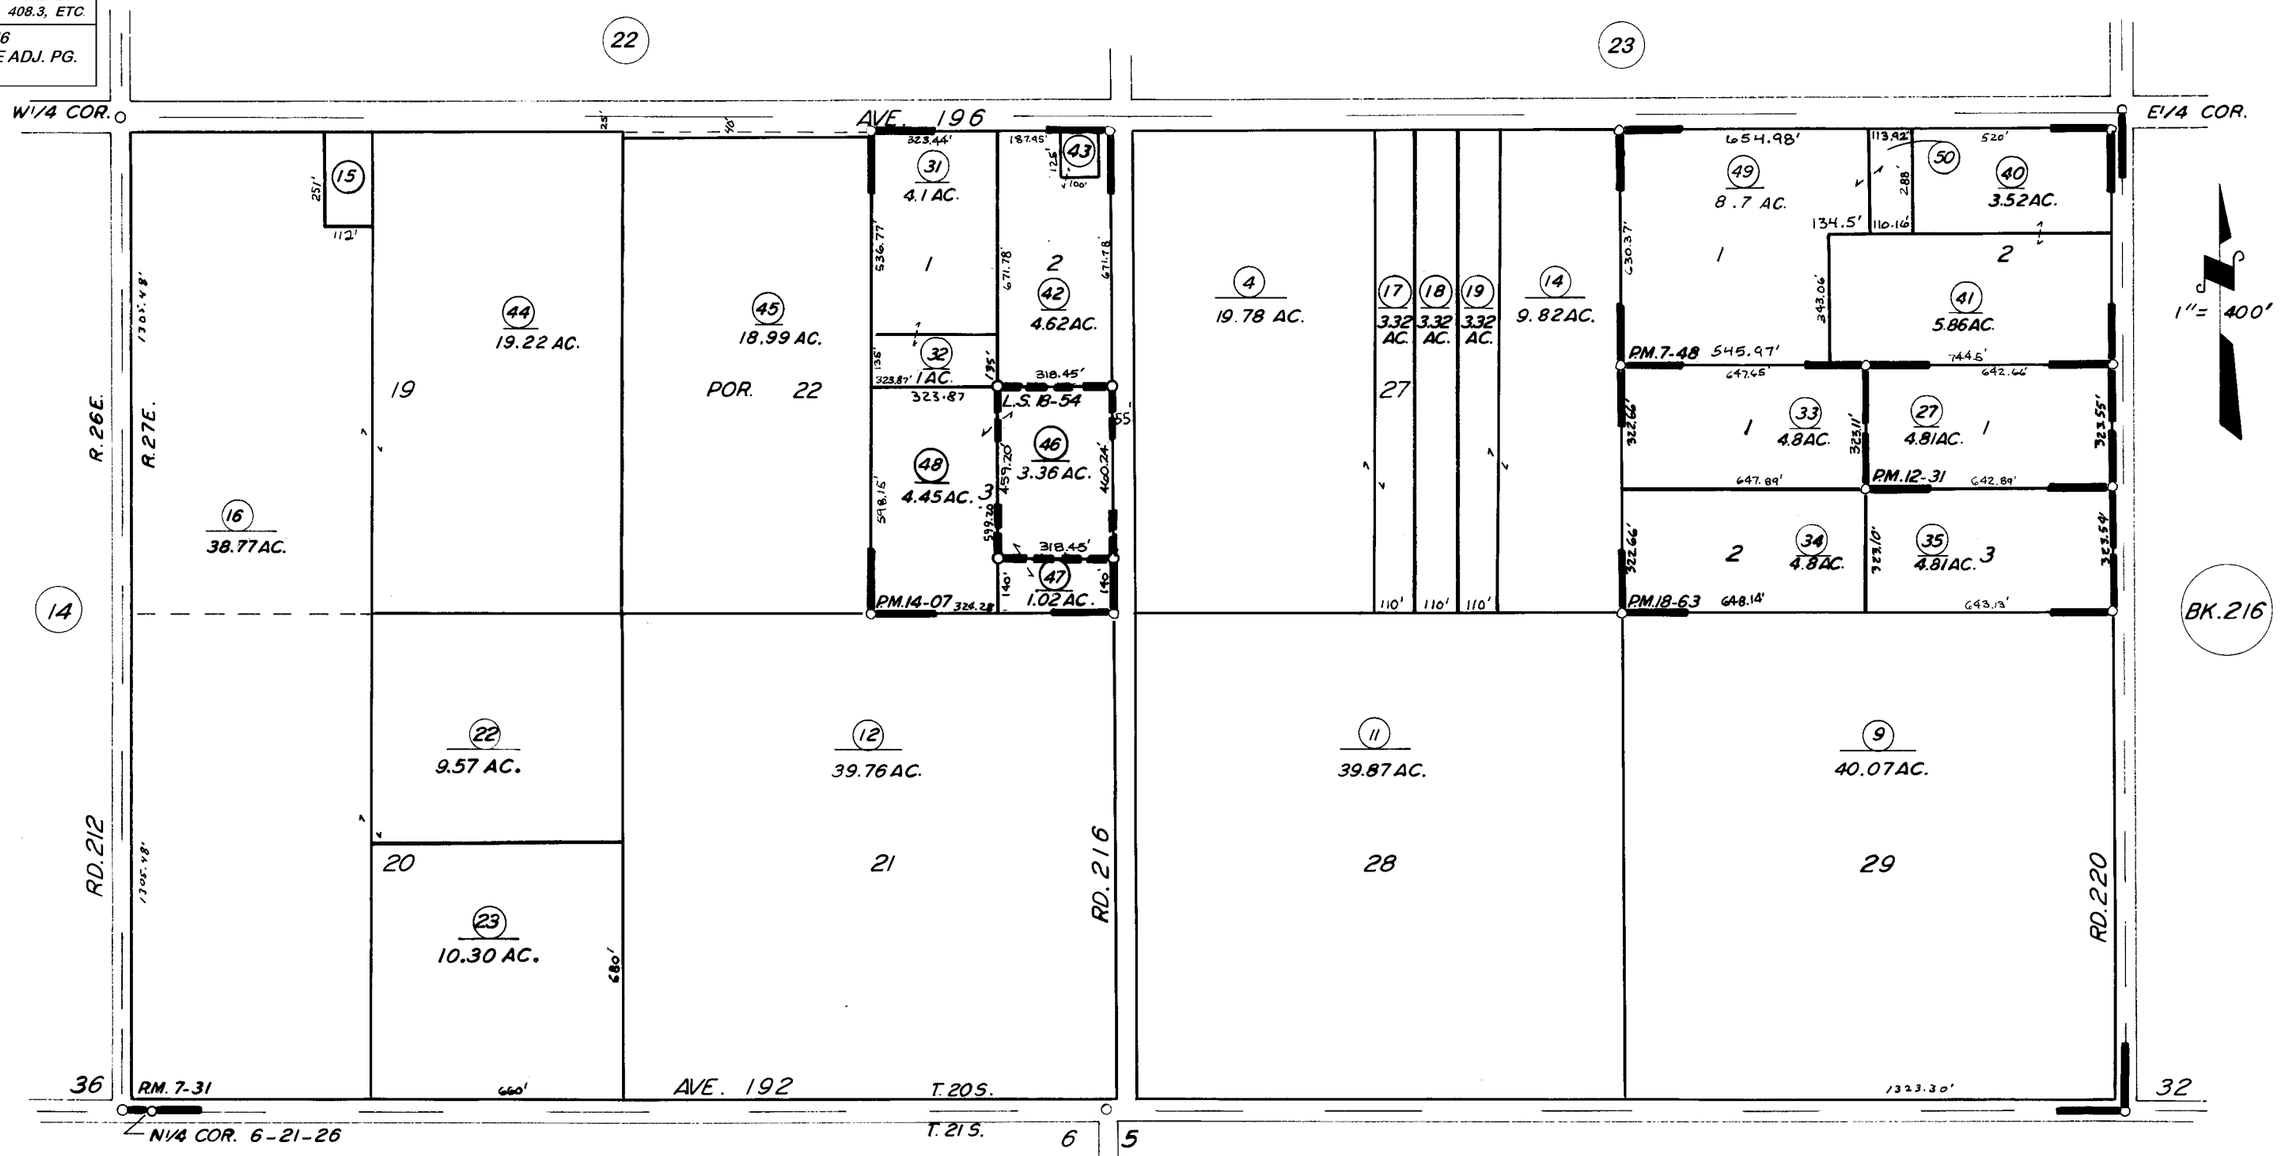

POR. LINDSAY ORCHARD & VINEYARD CO'S. COL. TR. R.M. 7-31
PARCEL MAP 648, P.M. 7-48
PARCEL MAP 1130, P.M. 12-31
PARCEL MAP 1306, P.M. 14-07
PARCEL MAP 1762, P.M. 18-63
RECORD OF SURVEY, L.S. 18-54

VICINITY OF STRATHMORE
ASSESSOR'S MAPS BK. 214, PG. 12
COUNTY OF TULARE, CALIF.

NOTE — ASSESSOR'S BLOCK NUMBERS SHOWN IN ELLIPSES
ASSESSOR'S PARCEL NUMBERS SHOWN IN CIRCLES