N 1/2 SEC. 36, T.20S., R.26E., M.D.B.& M.

Tax Area Code 214–13
141–001

DISCLAIMER

THIS MAP WAS PREPARED FOR LOCAL PROPERTY ASSESSMENT PURPOSES ONLY AND THE PARCELS SHOWN HEREON MAY NOT COMPLY WITH STATE AND LOCAL SUBDIVISION ORDINANCES, AND NO LIABILITY IS ASSUMED FOR THE USE OF THE INFORMATION SHOWN HEREON. R & T CODE SEC. 327, 408.3, ETC.

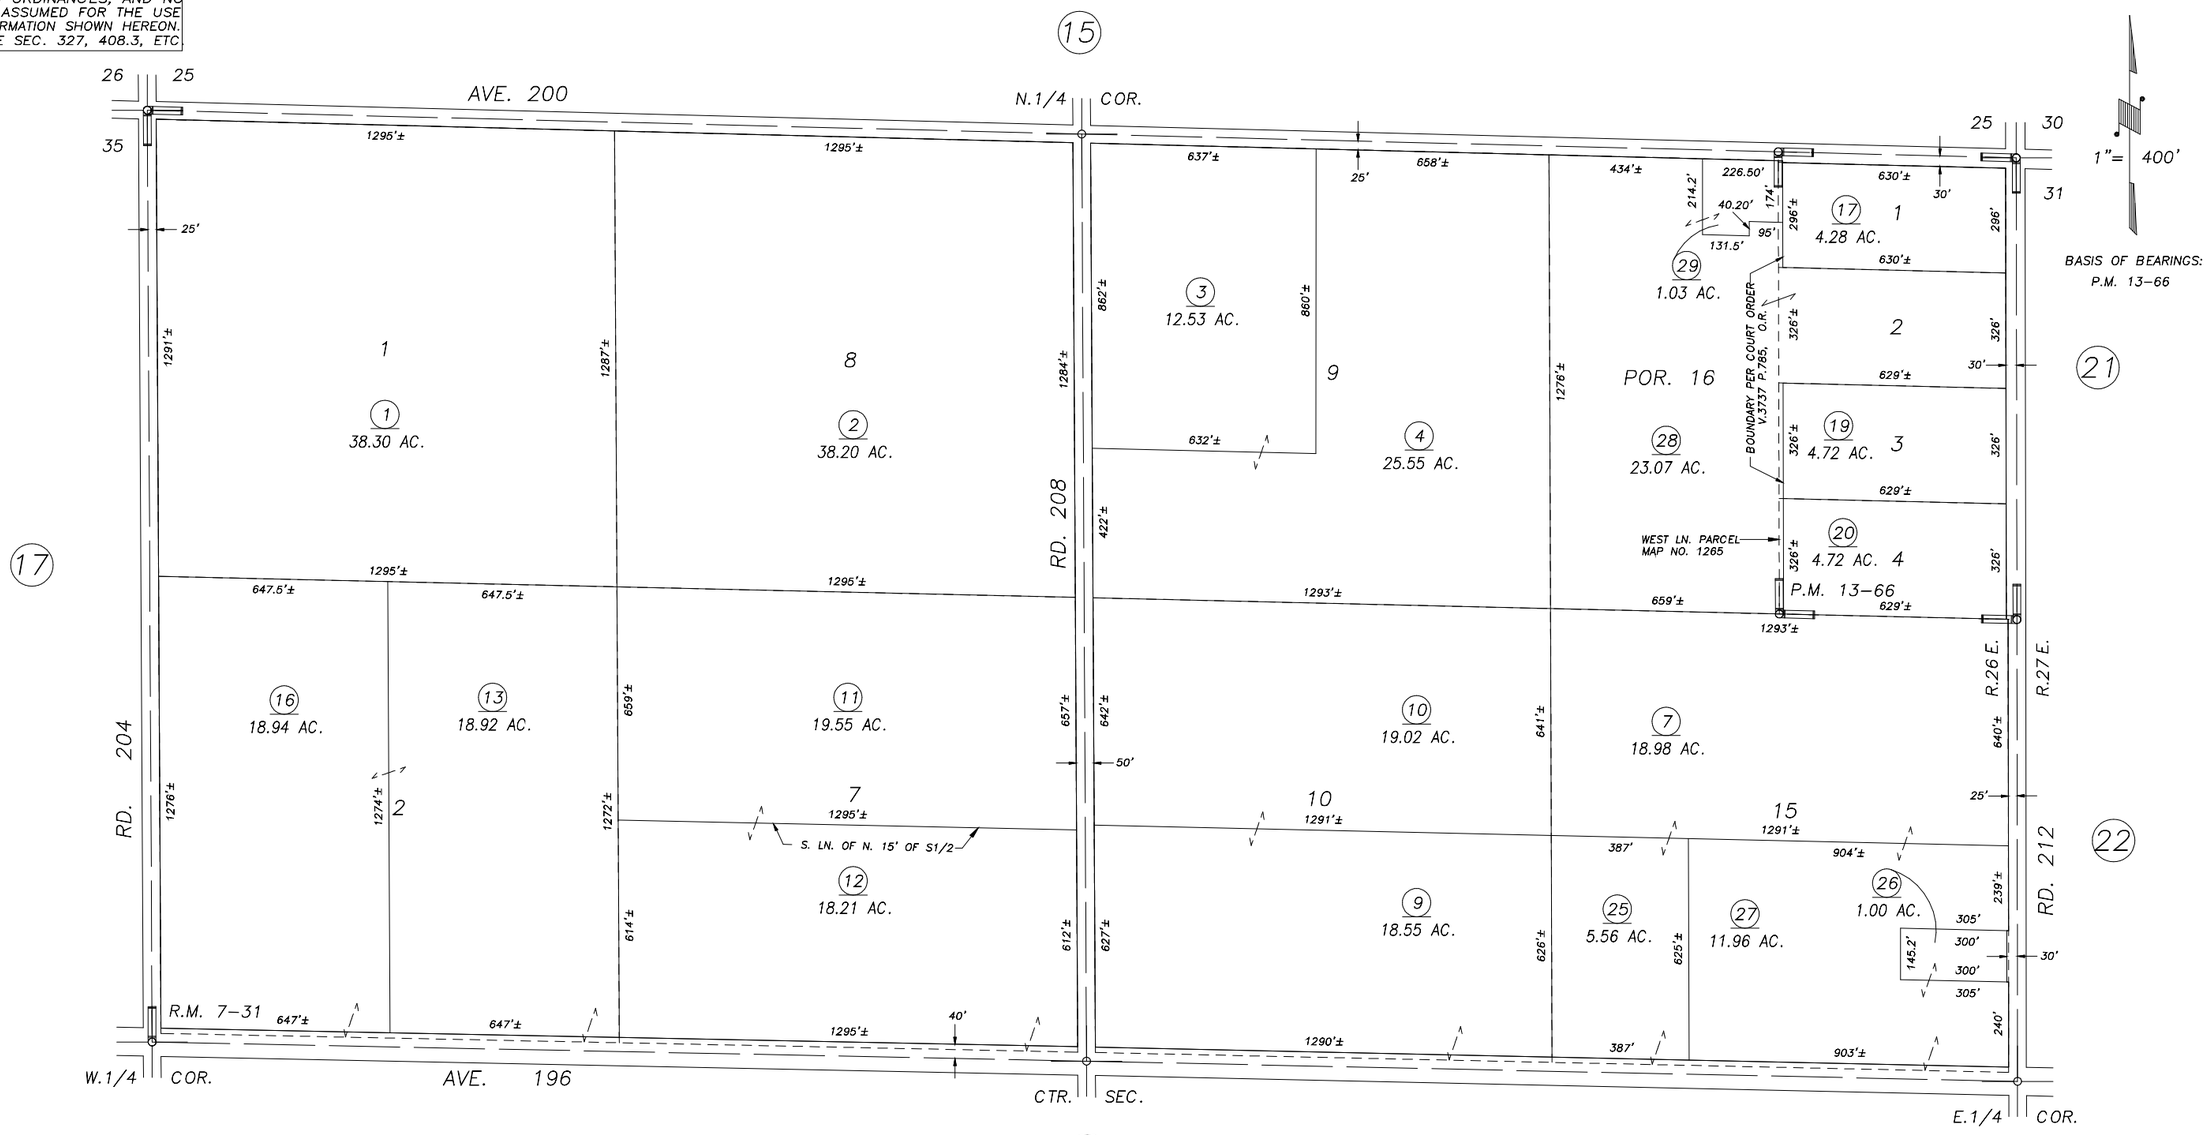

POR. LINDSAY ORCHARD & VINEYARD CO'S. COL. TR., R.M. 7–31
PARCEL MAP 1265, P.M. 13–66

VICINITY OF STRATHMORE
ASSESSOR'S MAPS BK.214 , PG.13
COUNTY OF TULARE, CALIFORNIA, U.S.A.

NOTE: Assessor's Parcel Numbers Shown in Circles (1)
Assessor's Block Numbers Shown in Elipses (123)

REVISION	DATE	TECH
UPDATE ADJ. PG.	01/15/2016	ARL