S1/2 SEC.36, T.20S., R.27E., M.D.B.&M.

Tax Area Codes 216–14
139–001

DISCLAIMER

THIS MAP WAS PREPARED FOR LOCAL PROPERTY ASSESSMENT PURPOSES ONLY AND THE PARCELS SHOWN HEREON MAY NOT COMPLY WITH STATE AND LOCAL SUBDIVISION ORDINANCES, AND NO LIABILITY IS ASSUMED FOR THE USE OF THE INFORMATION SHOWN HEREON. R & T CODE SEC. 327, 408.3, ETC.

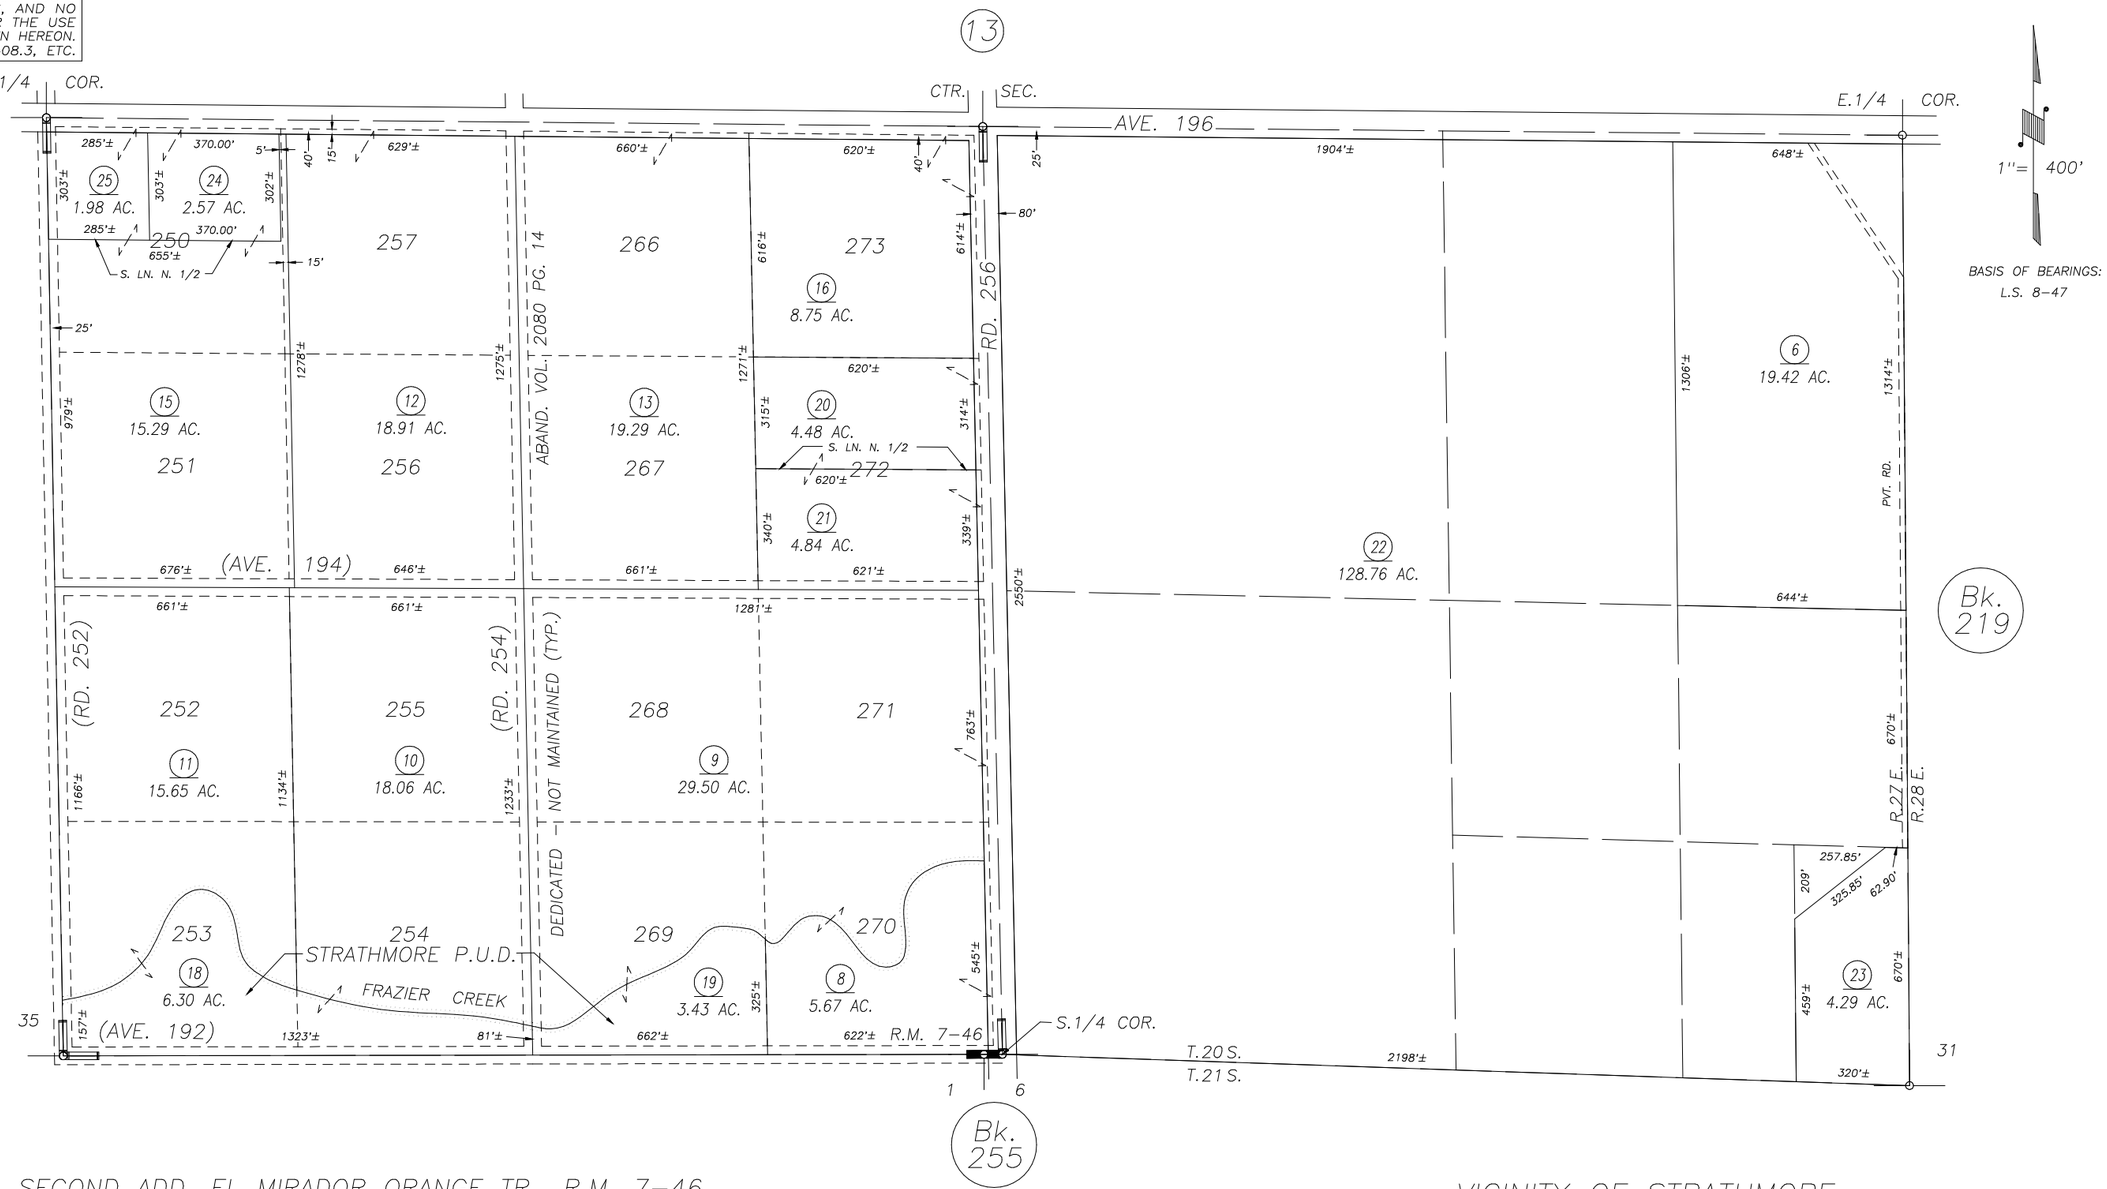

POR. SECOND ADD. EL MIRADOR ORANGE TR., R.M. 7–46
POR. RECORD OF SURVEY, L.S. 8–47 (SEC.36, ETC.)

VICINITY OF STRATHMORE
ASSESSOR'S MAPS BK. 216 , PG. 14
COUNTY OF TULARE, CALIFORNIA, U.S.A.

NOTE: Assessor's Parcel Numbers Shown in Circles (1)
Assessor's Block Numbers Shown in Elipses (123)

REVISION	DATE	TECH
2015–0049011	10/28/2015	ARL