S1/2 SEC.32 T.20S., R.28E., M.D.B.&M.

Tax Area Codes 219–29
139–001

DISCLAIMER

THIS MAP WAS PREPARED FOR LOCAL PROPERTY ASSESSMENT PURPOSES ONLY AND THE PARCELS SHOWN HEREON MAY NOT COMPLY WITH STATE AND LOCAL SUBDIVISION ORDINANCES, AND NO LIABILITY IS ASSUMED FOR THE USE OF THE INFORMATION SHOWN HEREON. R & T CODE SEC. 327, 408.3, ETC

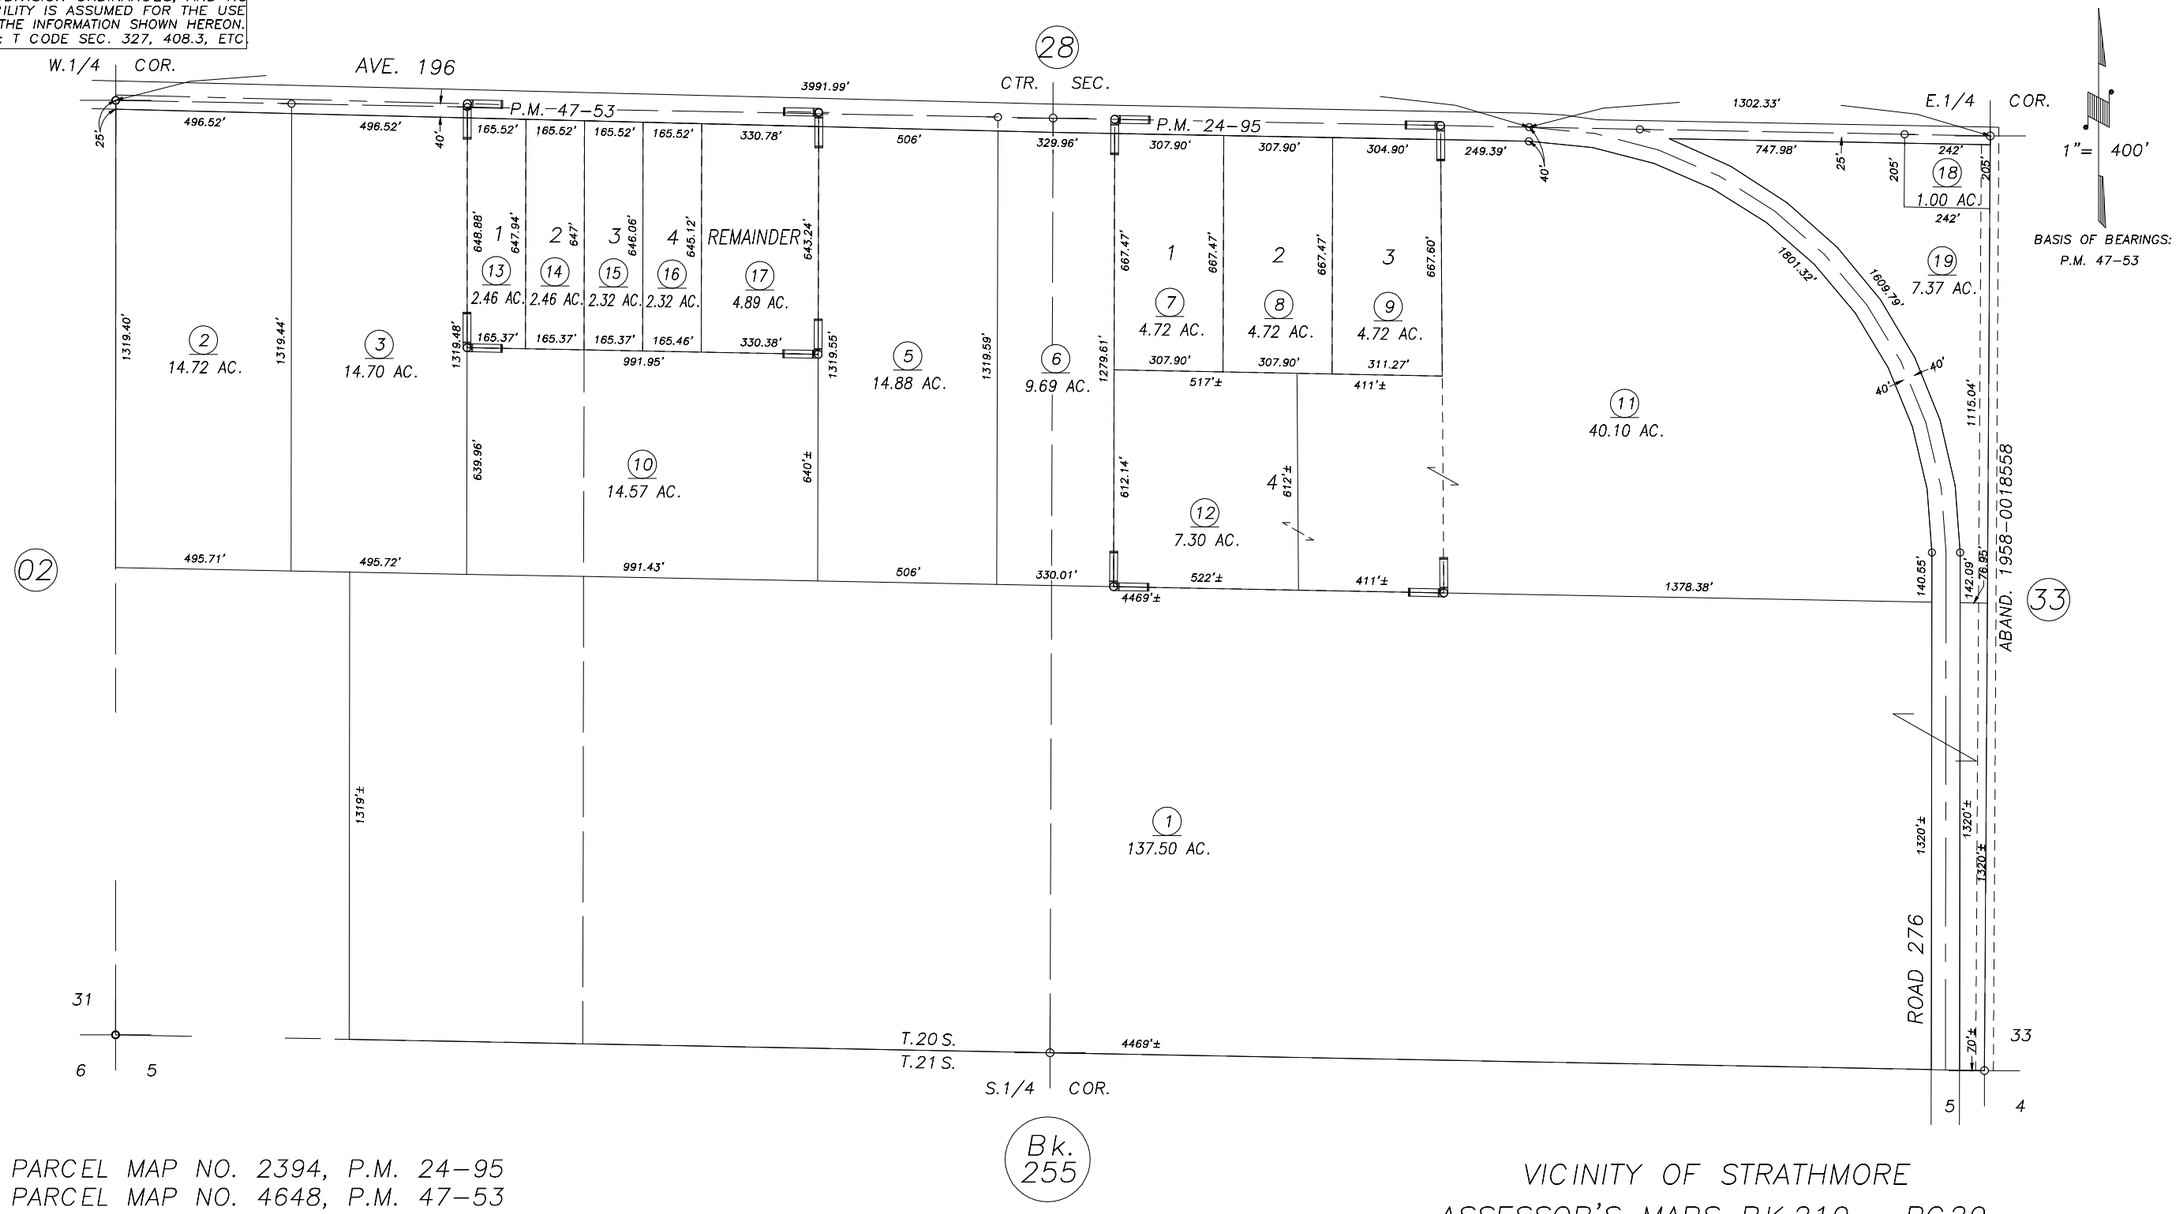

PARCEL MAP NO. 2394, P.M. 24–95
PARCEL MAP NO. 4648, P.M. 47–53

VICINITY OF STRATHMORE
ASSESSOR'S MAPS BK.219 , PG.29
COUNTY OF TULARE, CALIFORNIA, U.S.A.

NOTE: Assessor's Parcel Numbers Shown in Circles (1)
Assessor's Block Numbers Shown in Elipses (123)

REVISION	DATE	TECH
2007–0063997	03/16/2016	ASG