70
71

DISCLAIMER

THIS MAP WAS PREPARED FOR LOCAL PROPERTY ASSESSMENT PURPOSES ONLY. THE PARCELS SHOWN HEREON MAY NOT COMPLY WITH STATE AND LOCAL SUBDIVISION ORDINANCES. NO LIABILITY IS ASSUMED FOR THE USE OF THE INFORMATION HEREON. R & T CODE SEC. 327, 408.3, ETC.

REVISED: 05/31/2016
REASON: 2016-0023352
CAD TECH: GL

SEC. 4, & POR. SEC'S. 3, 9 & 10, T.20S., R.30E., M.D.B.&M.

TAX CODE AREA 136-006

220-41

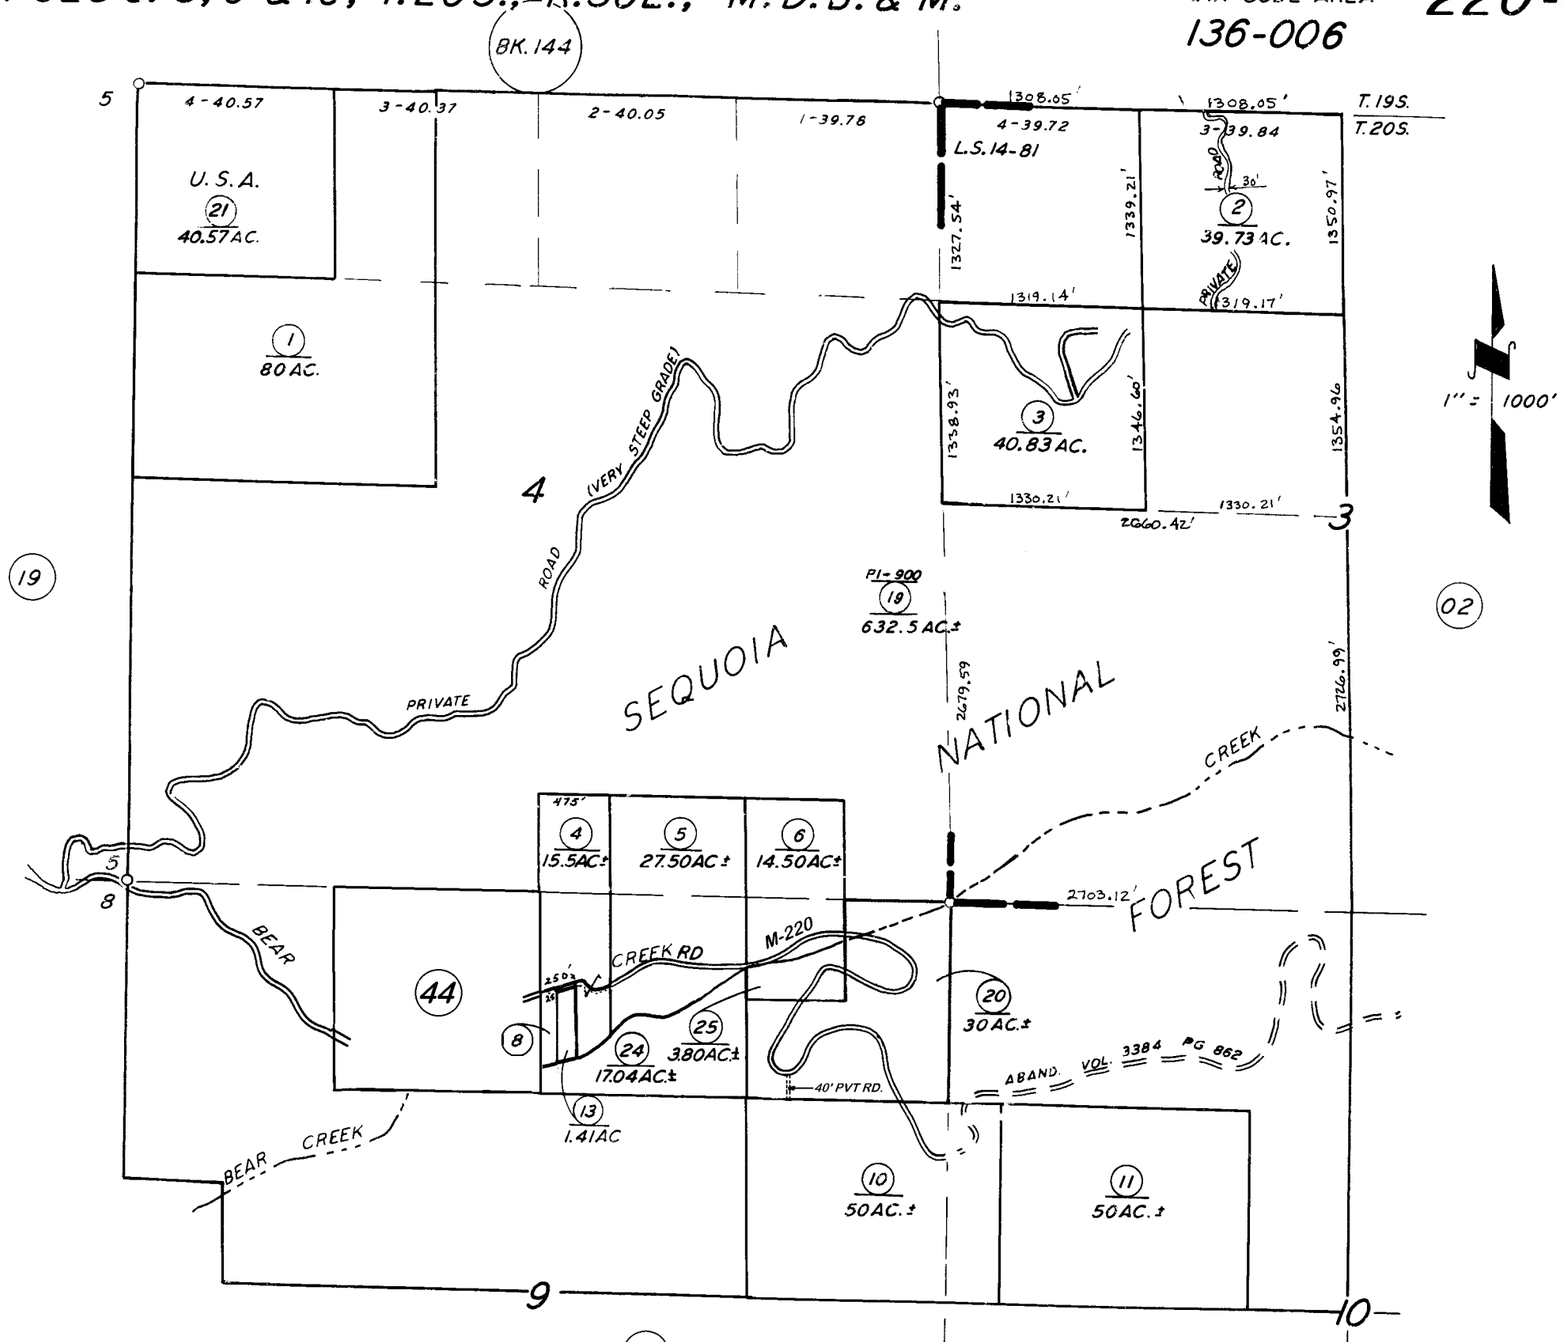

POR. RECORD OF SURVEY, L.S. 14-81

02

VICINITY OF SPRINGVILLE
ASSESSOR'S MAPS BK. 220, PG. 41.
COUNTY OF TULARE, CALIF.

NOTE — ASSESSOR'S BLOCK NUMBERS SHOWN IN ELLIPSES
ASSESSOR'S PARCEL NUMBERS SHOWN IN CIRCLES