DISCLAIMER

THIS MAP WAS PREPARED FOR LOCAL PROPERTY ASSESSMENT PURPOSES ONLY. THE PARCELS SHOWN HEREON MAY NOT COMPLY WITH STATE AND LOCAL SUBDIVISION ORDINANCES. NO LIABILITY IS ASSUMED FOR THE USE OF THE INFORMATION HEREON. R & T CODE SEC. 327, 408.3, ETC.

REVISED: 09/29/2015
REASON: 2009-0018523
CAD TECH: ARL

S. 1/2 SEC. 22, T. 21 S., R. 24 E., M.D.B. & M.

TAX CODE AREA 228-23

123-006

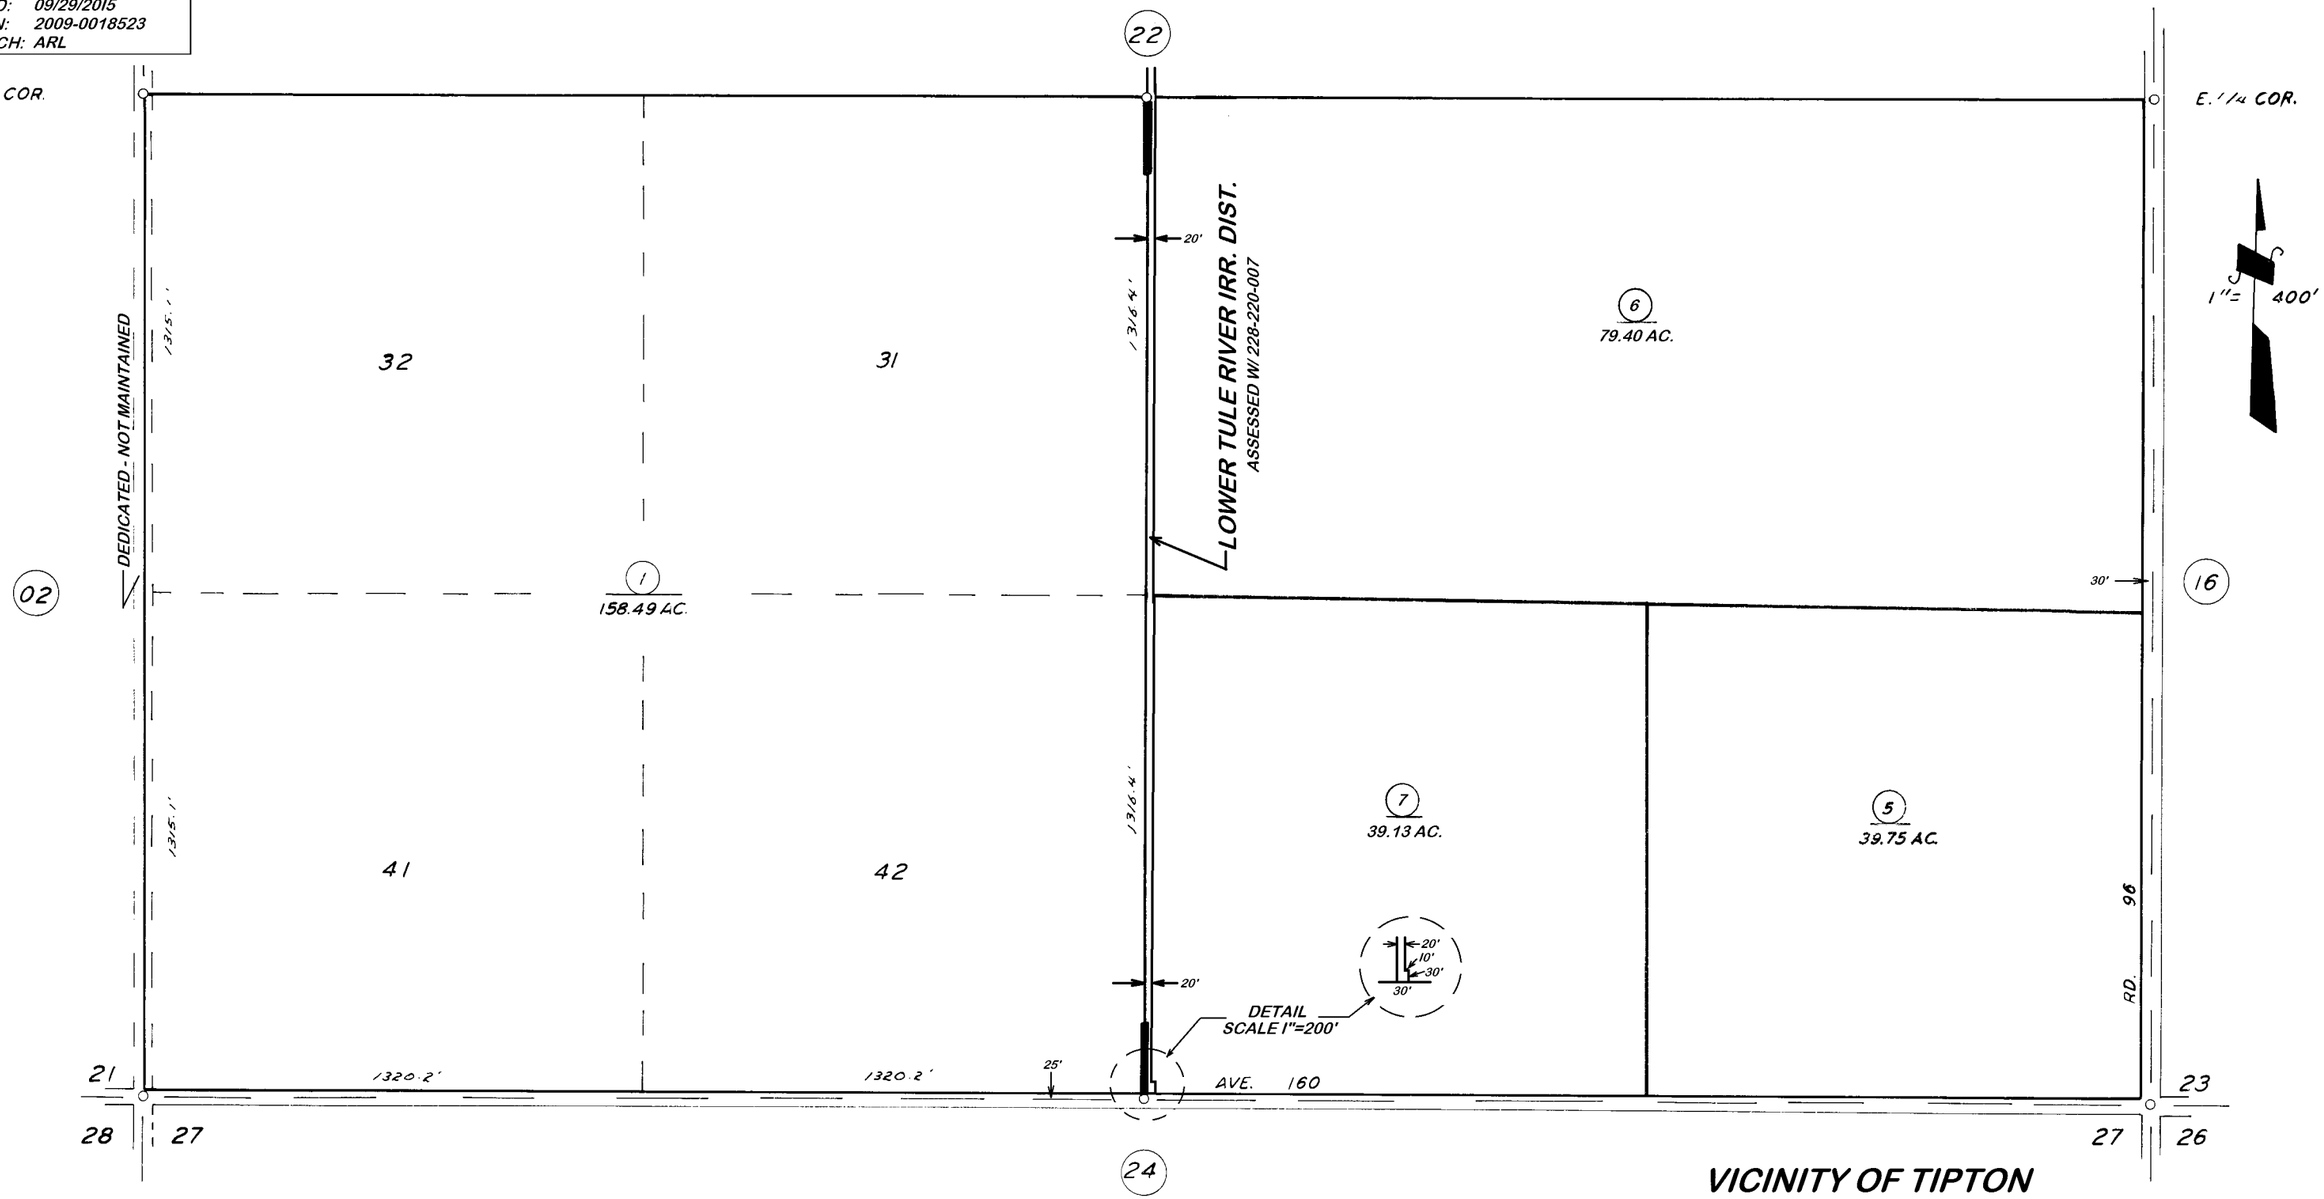

VICINITY OF TIPTON

POR. LOS POZOS TRACT R. M. 17-60

ASSESSOR'S MAPS BK. 228, PG. 23

COUNTY OF TULARE, CALIF.

NOTE — ASSESSOR'S BLOCK NUMBERS SHOWN IN ELLIPSES
ASSESSOR'S PARCEL NUMBERS SHOWN IN CIRCLES