DISCLAIMER

THIS MAP WAS PREPARED FOR LOCAL PROPERTY ASSESSMENT PURPOSES ONLY. THE PARCELS SHOWN HEREON MAY NOT COMPLY WITH STATE AND LOCAL SUBDIVISION ORDINANCES. NO LIABILITY IS ASSUMED FOR THE USE OF THE INFORMATION HEREON. R & T CODE SEC. 327, 408.3, ETC.

REVISED: 8/23/2016
REASON: 2016-0031745
CAD TECH: NFL

POR. OF S½ OF SEC. 31 T.21S., R.25E., M.D.B. & M.

TAX CODE AREA 147-004

230-24

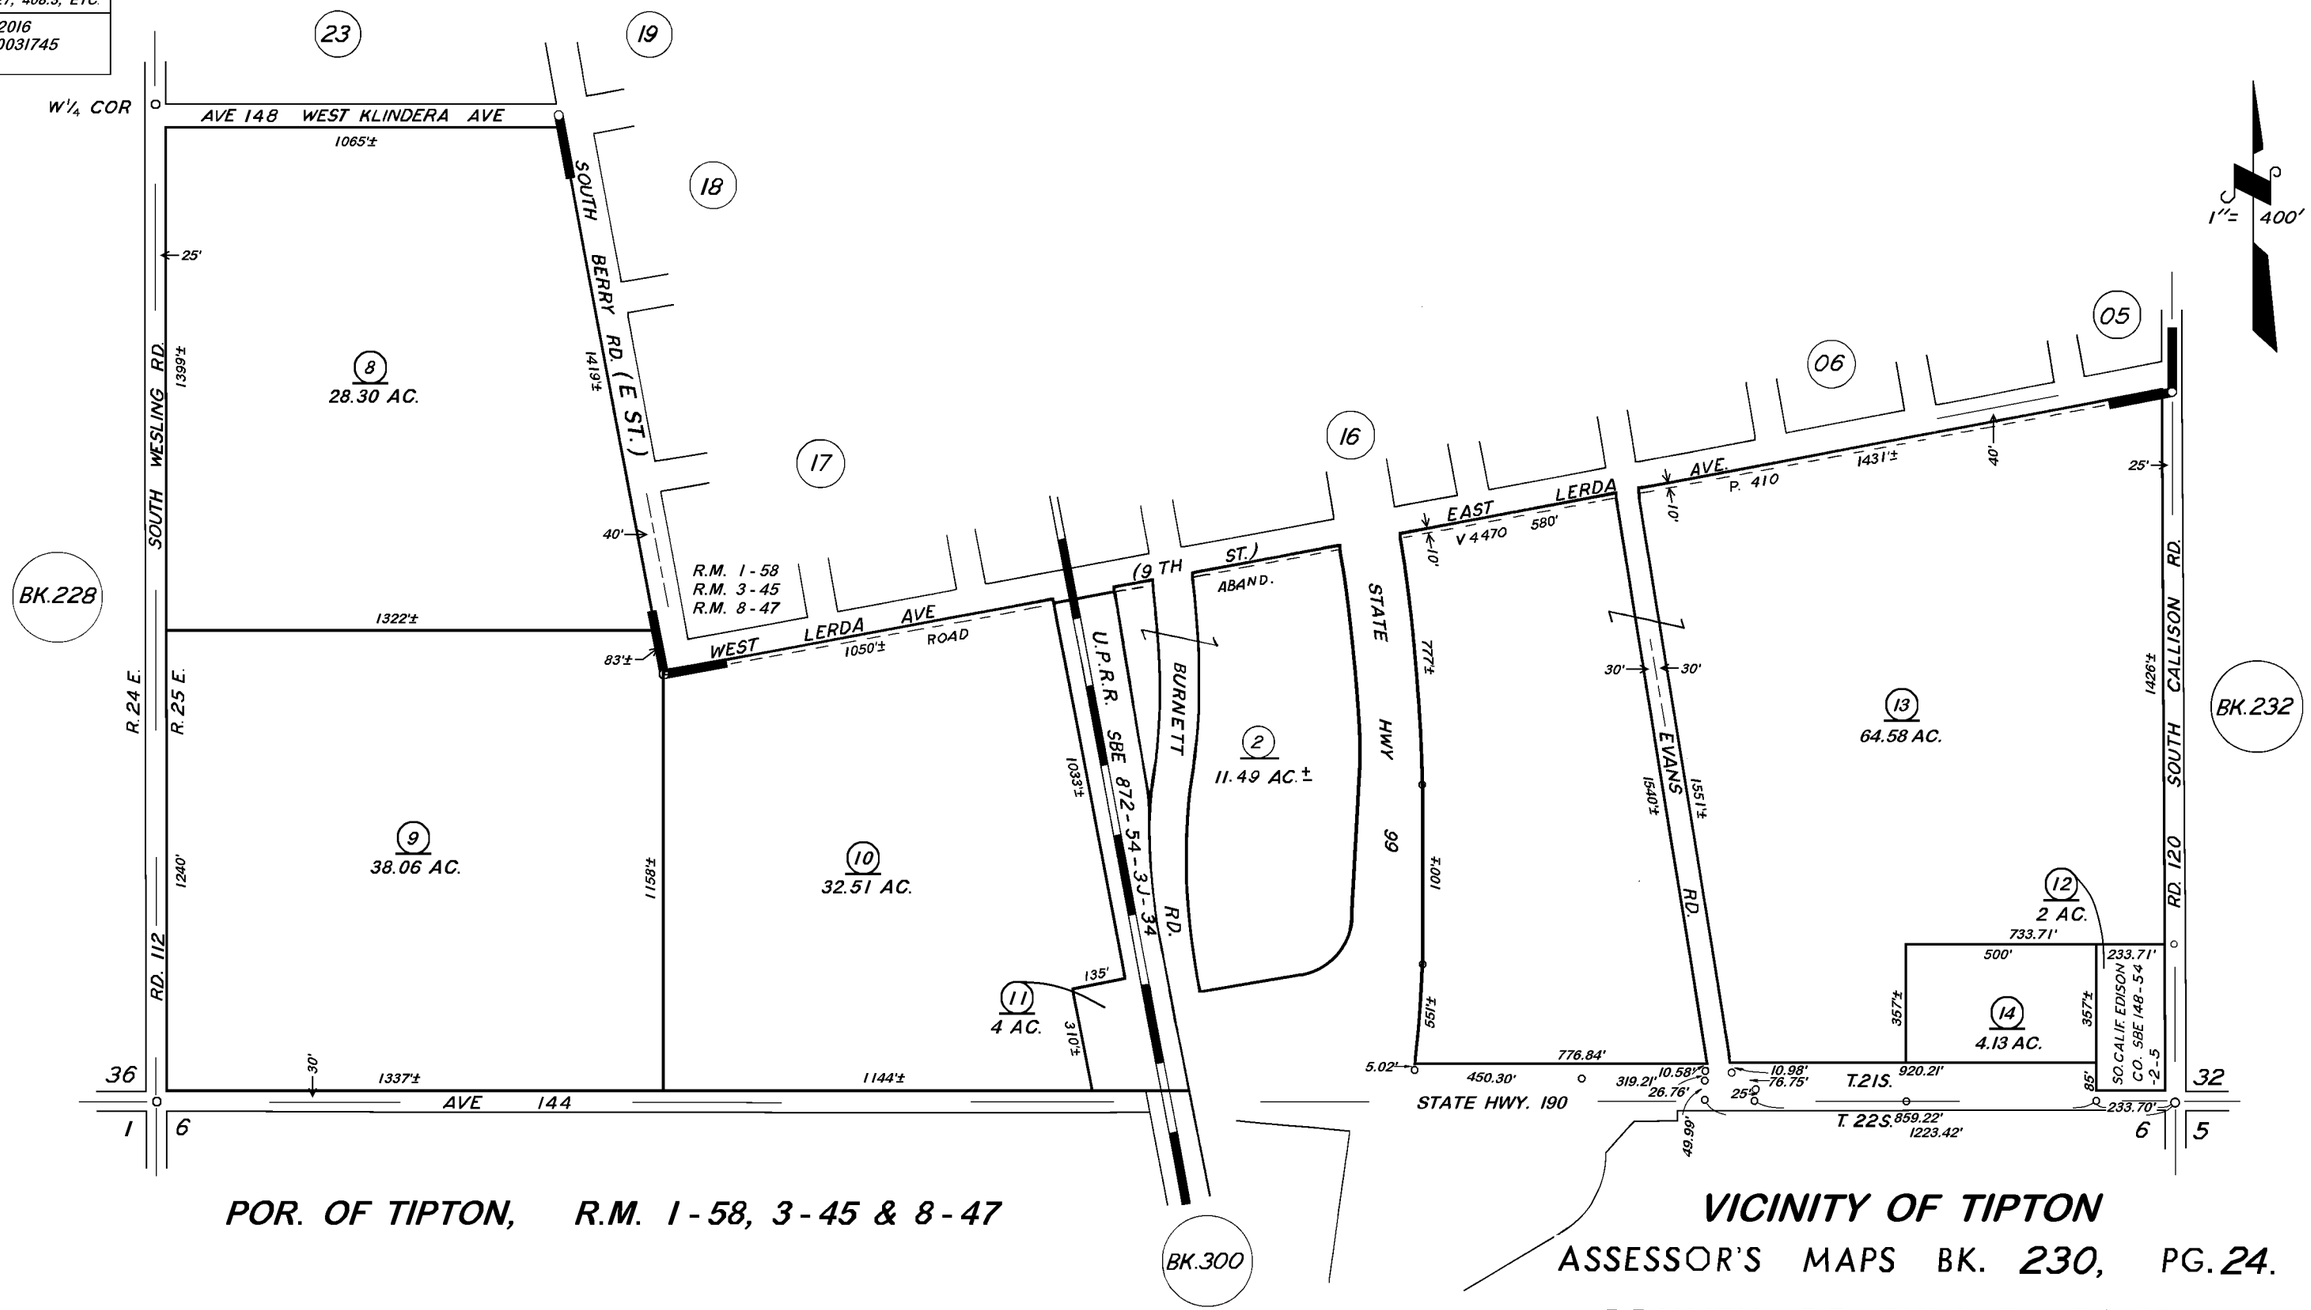

POR. OF TIPTON, R.M. 1-58, 3-45 & 8-47

VICINITY OF TIPTON

ASSESSOR'S MAPS BK. 230, PG. 24.

COUNTY OF TULARE, CALIF.

NOTE — ASSESSOR'S BLOCK NUMBERS SHOWN IN ELLIPSES
ASSESSOR'S PARCEL NUMBERS SHOWN IN CIRCLES