DISCLAIMER

THIS MAP WAS PREPARED FOR LOCAL PROPERTY ASSESSMENT PURPOSES ONLY. THE PARCESL SHOWN HEREON MAY NOT COMPLY WITH STATE AND LOCAL SUBDIVISION ORDINANCES. NO LIABILITY IS ASSUMED FOR THE USE OF THE INFORMATION HEREON. R & T CODE SEC. 327, 408.3, ETC.

REVISED: 04/11/2014
REASON: 2010-0080419
CAD TECH: LLB

SEC'S 1 & 2, T.21S., R.26E., M.D.B.& M.

TAX CODE AREA **236-05**

141-010
141-013
141-003

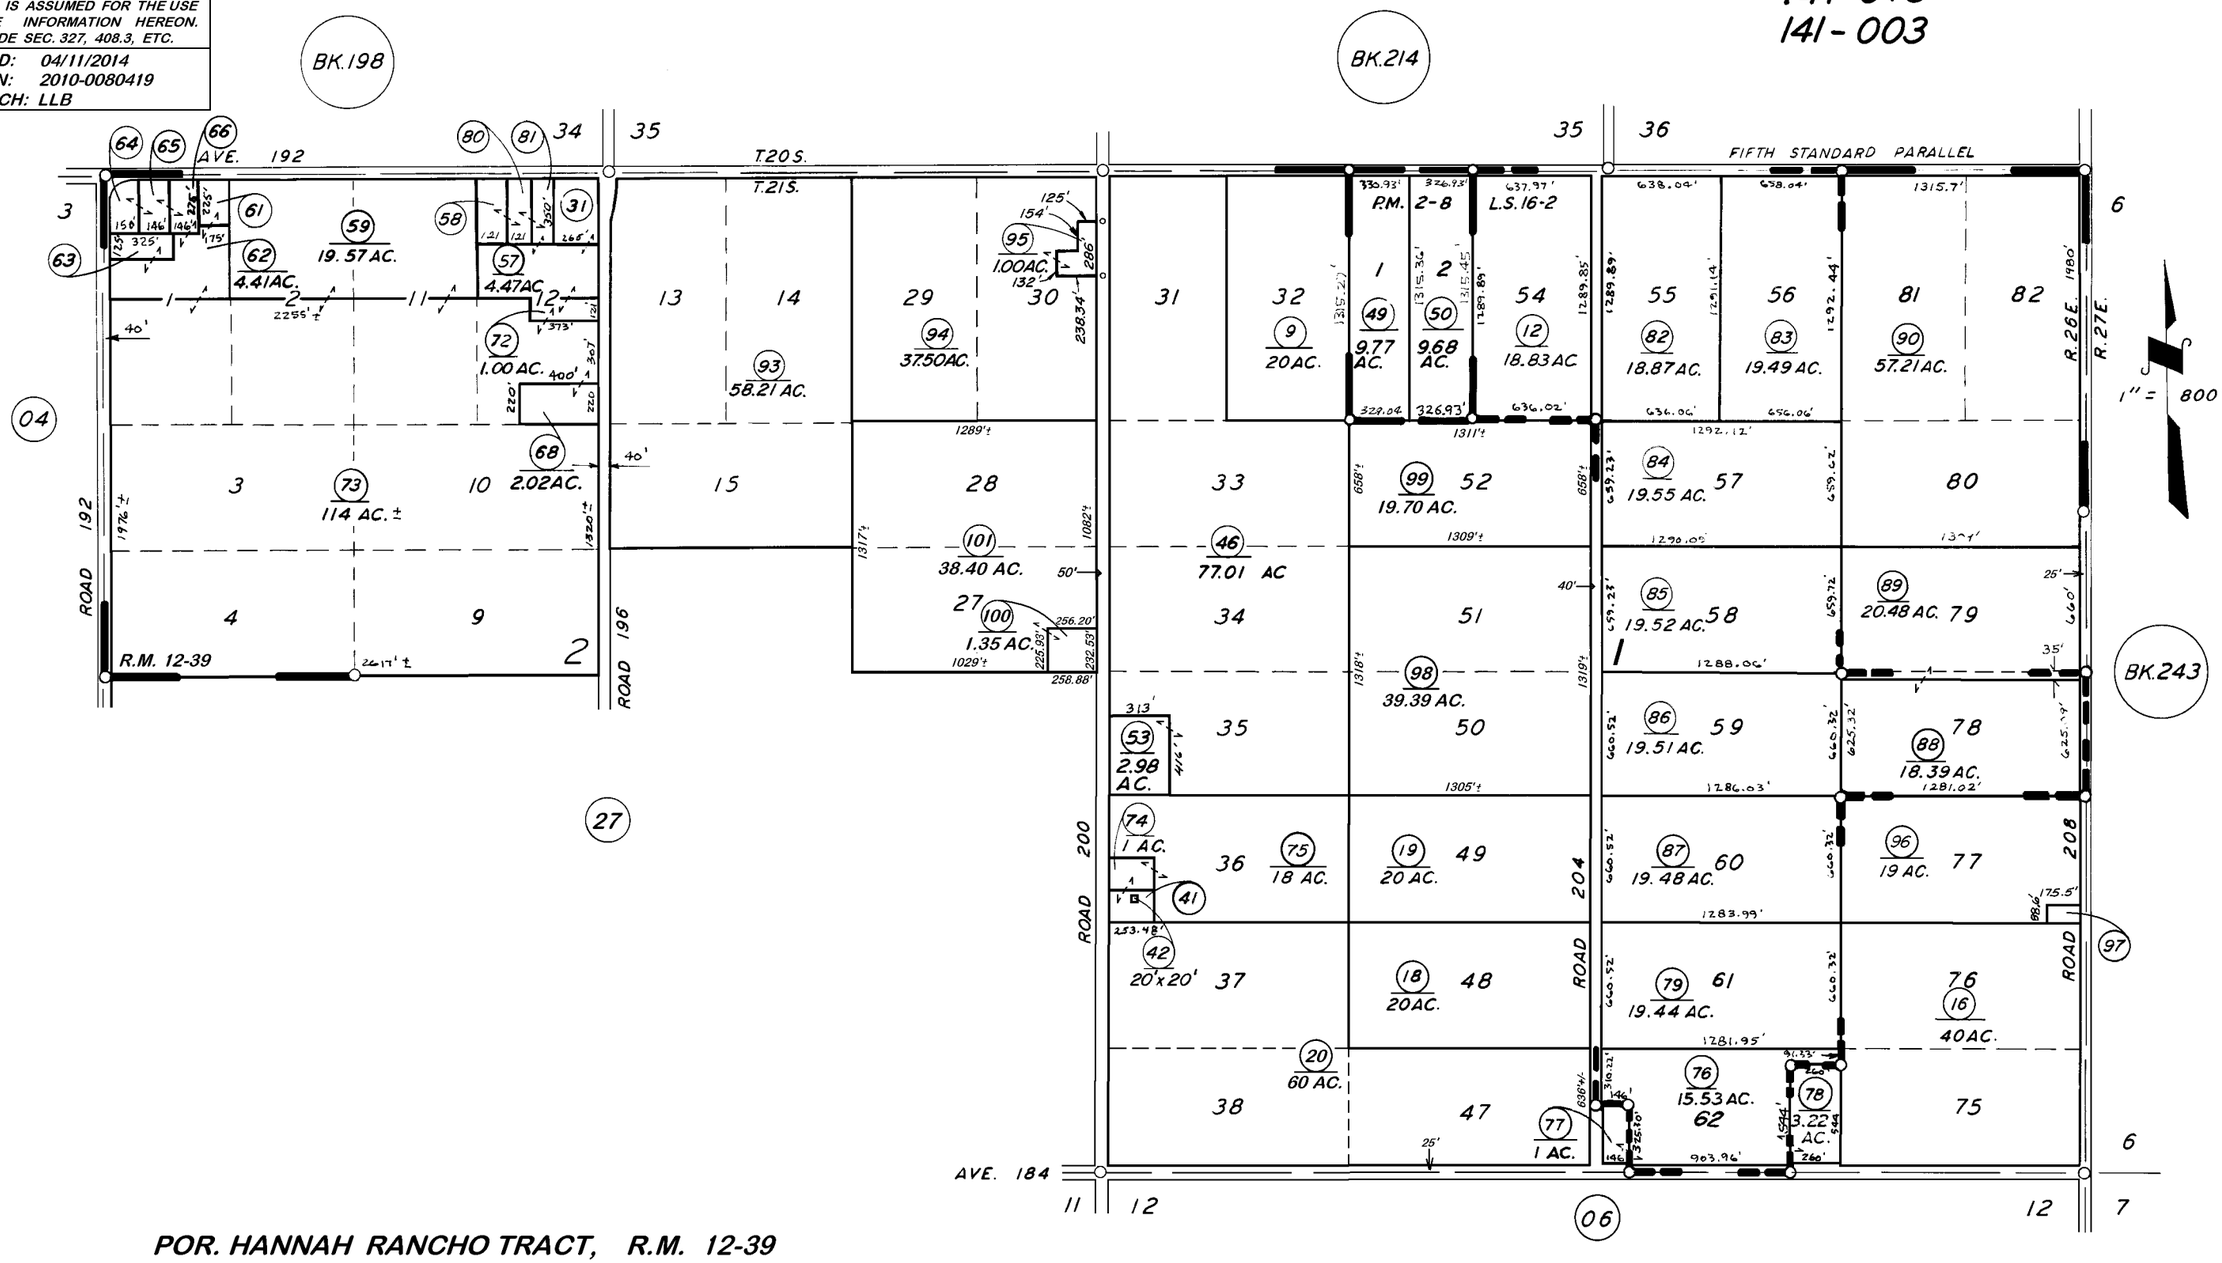

POR. HANNAH RANCHO TRACT, R.M. 12-39
PARCEL MAP NO. 108, P.M. 2-8
RECORD OF SURVEY, L.S. 16-2
POR. RECORD OF SURVEY, L.S. 26-27 (W.LN.SEC.2, ETC.)

VICINITY OF PLAINVIEW

ASSESSOR'S MAPS BK. 236, PG. 05
COUNTY OF TULARE, CALIF.

NOTE – ASSESSOR'S BLOCK NUMBERS SHOWN IN ELLIPSES
ASSESSOR'S PARCEL NUMBERS SHOWN IN CIRCLES