S1/2 OF SE1/4 SEC.16, T.21S., R.27E., M.D.B.&M.

Tax Area Code 243–30

004–106 004–130
004–124 004–149
004–125 126–001

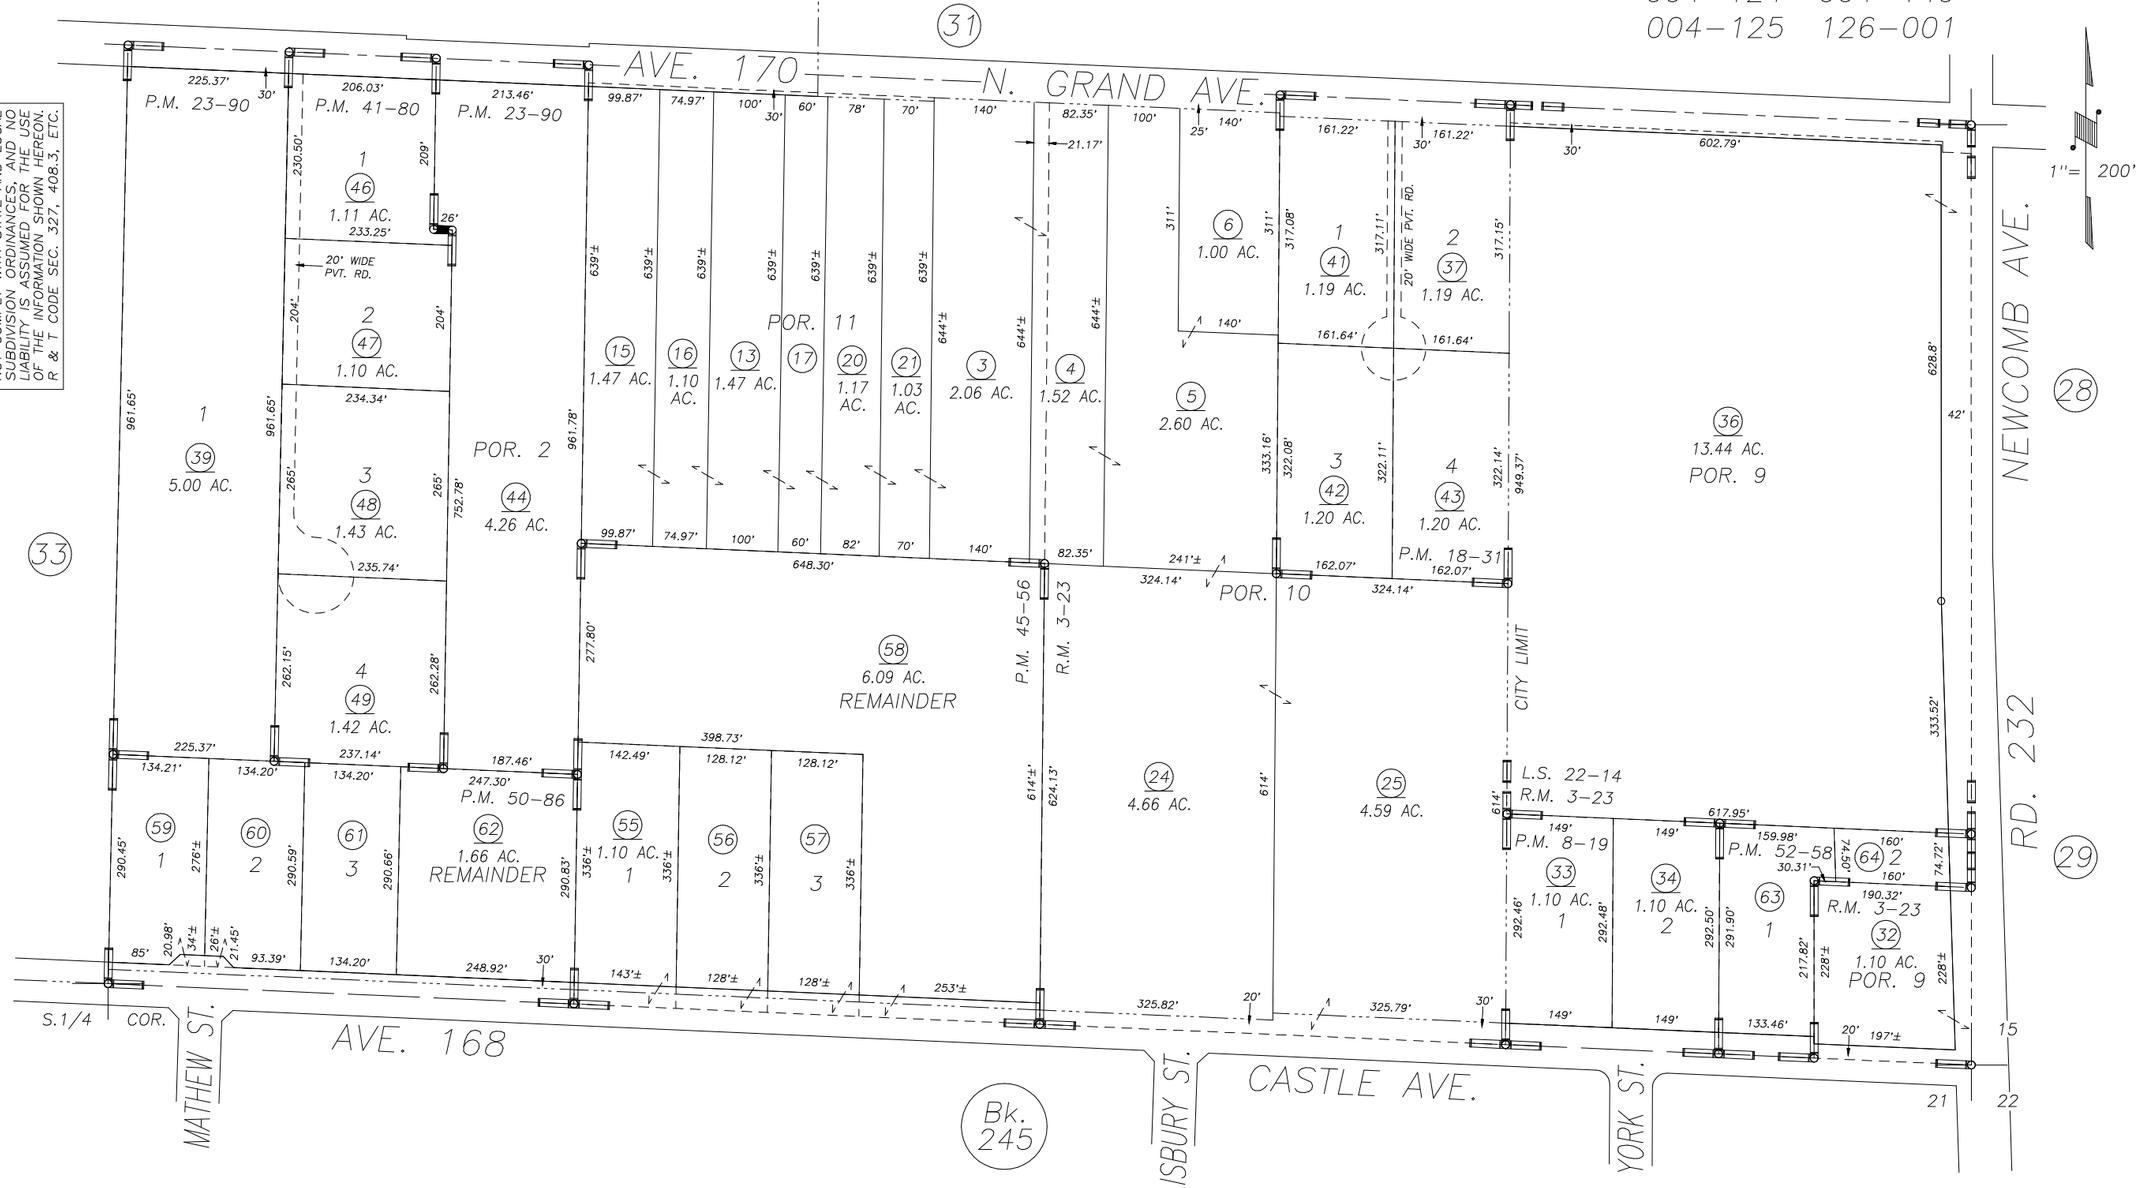

DISCLAIMER

THIS MAP WAS PREPARED FOR LOCAL PROPERTY ASSESSMENT PURPOSES ONLY AND THE PARCELS SHOWN HEREON MAY NOT COMPLY WITH STATE AND LOCAL SUBDIVISION ORDINANCES, AND NO LIABILITY IS ASSUMED FOR THE USE OF THE INFORMATION SHOWN HEREON. R & T CODE SEC. 327, 408.3, ETC.

POR. PIONEER LAND CO'S 2ND SUB., R.M. 3–23
PARCEL MAP NO. 719, P.M. 8–19
PARCEL MAP NO. 1730, P.M. 18–31
PARCEL MAP NO. 2289, P.M. 23–90
PARCEL MAP NO. 4076, P.M. 41–80
RECORD OF SURVEY, L.S. 22–14
PARCEL MAP NO. 4451, P.M. 45–56
PARCEL MAP NO. 4981, P.M. 50–86
PARCEL MAP NO. 5151, P.M. 52–58

VICINITY OF PORTERVILLE
ASSESSOR'S MAPS BK. 243 , PG. 30
COUNTY OF TULARE, CALIFORNIA, U.S.A.

NOTE: Assessor's Parcel Numbers Shown in Circles (1)
Assessor's Block Numbers Shown in Ellipses (123)

REVISION	DATE	TECH
TRAC CHANGES ONLY	06/29/2016	LLB