S1/2 OF SW1/4 OF NW1/4 SEC.15, T.21S., R.27E., M.D.B.&M.

Tax Area Codes 243–48
004–140

DISCLAIMER

THIS MAP WAS PREPARED FOR LOCAL PROPERTY ASSESSMENT PURPOSES ONLY AND THE PARCELS SHOWN HEREON MAY NOT COMPLY WITH STATE AND LOCAL SUBDIVISION ORDINANCES, AND NO LIABILITY IS ASSUMED FOR THE USE OF THE INFORMATION SHOWN HEREON. R & T CODE SEC. 327, 408.3, ETC.

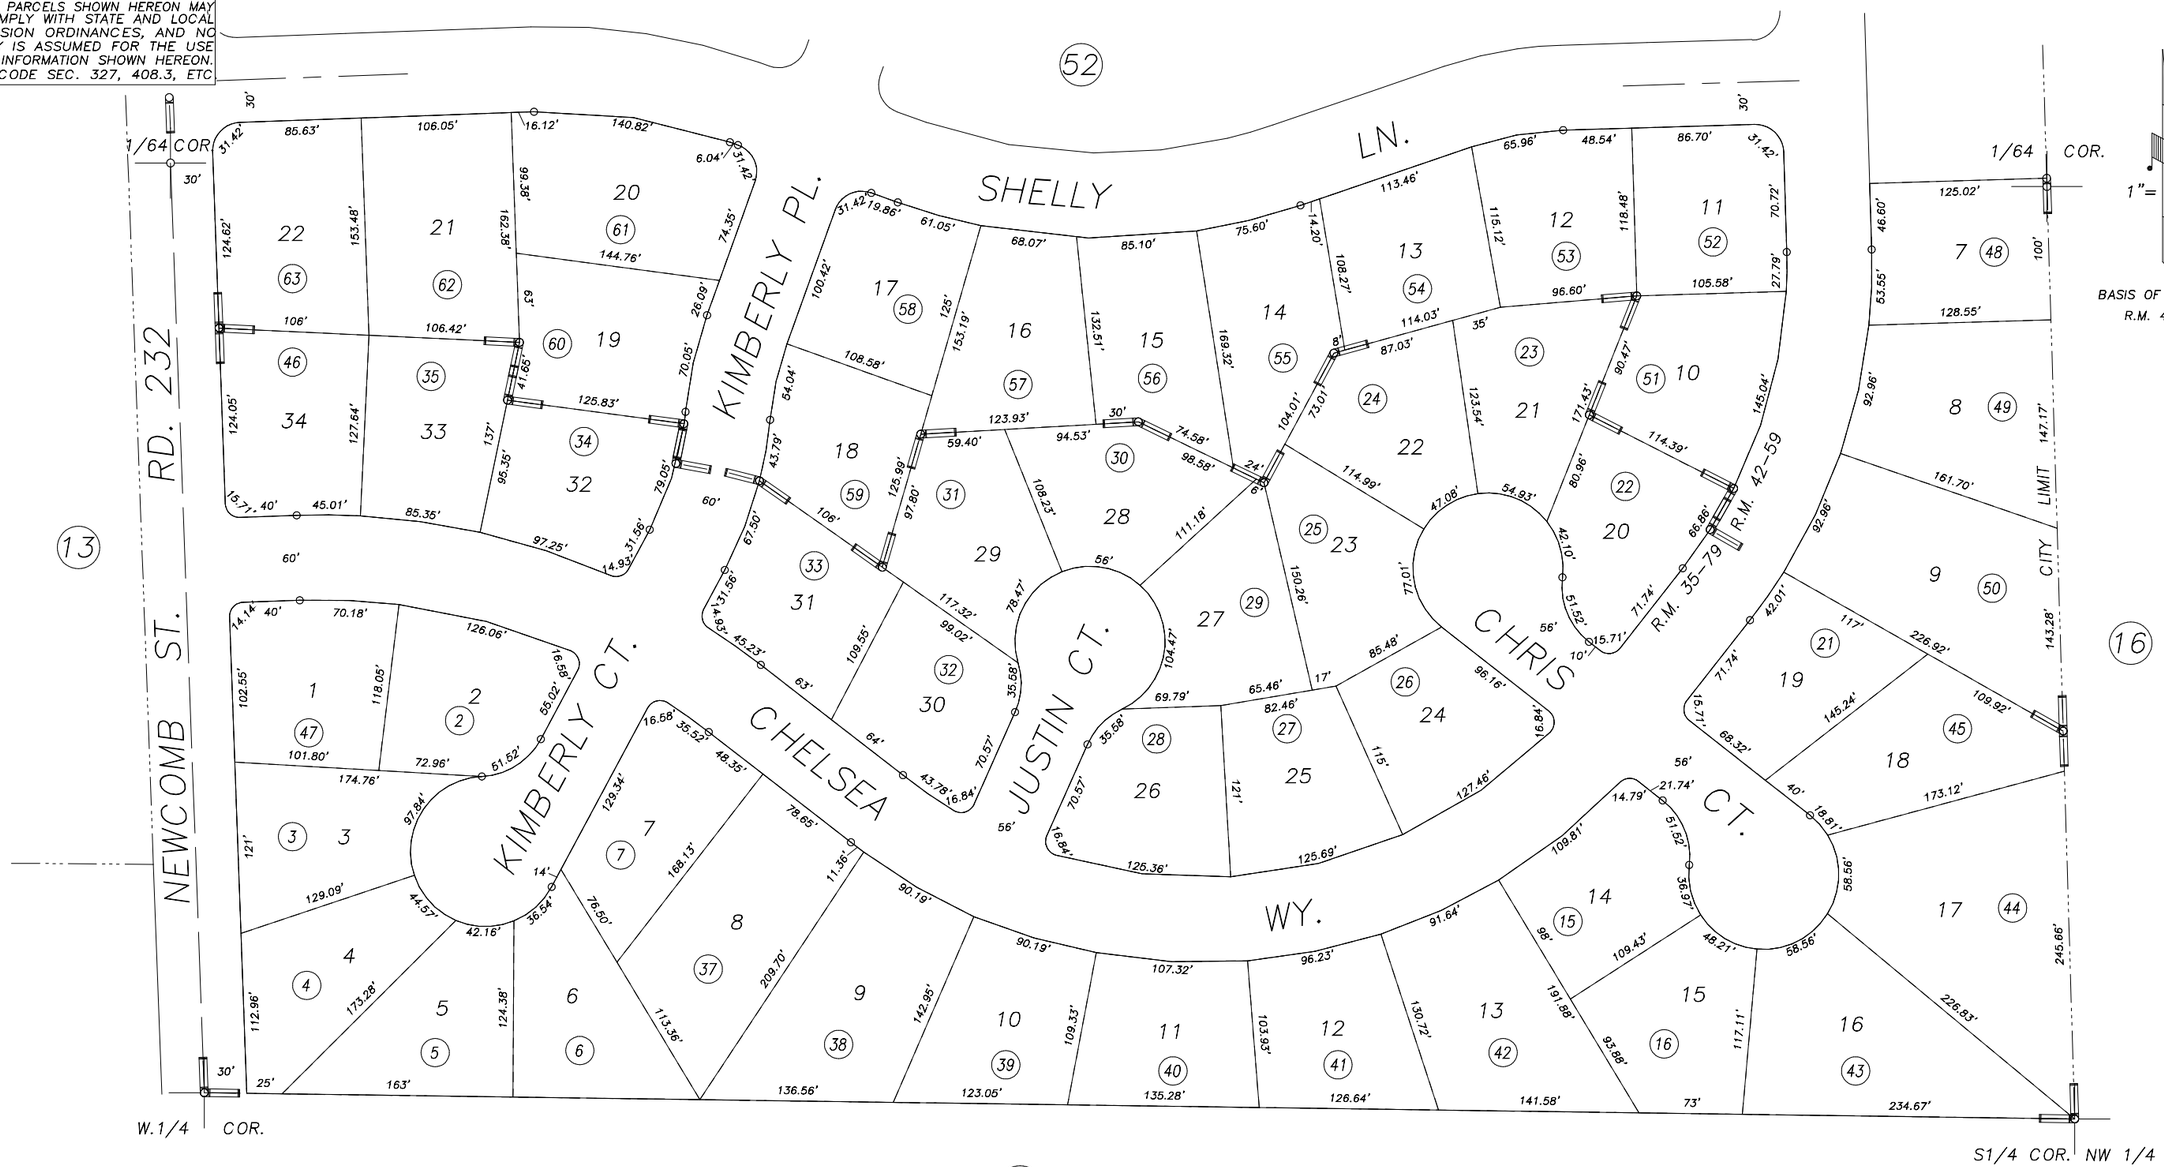

TRACT NO. 678 PHASE 1 AMENDED, R.M. 35–79
POR. TRACT NO. 781 PHASES 1 & 2, R.M. 42–59

CITY OF PORTERVILLE
ASSESSOR'S MAPS BK.243 , PG.48
COUNTY OF TULARE, CALIFORNIA, U.S.A.

NOTE: Assessor's Parcel Numbers Shown in Circles (1)
Assessor's Block Numbers Shown in Ellipses (123)

REVISION	DATE	TECH
TRAC CHANGES ONLY	06/29/2016	LLB