DISCLAIMER

THIS MAP WAS PREPARED FOR LOCAL PROPERTY ASSESSMENT PURPOSES ONLY. THE PARCELS SHOWN HEREON MAY NOT COMPLY WITH STATE AND LOCAL SUBDIVISION ORDINANCES. NO LIABILITY IS ASSUMED FOR THE USE OF THE INFORMATION HEREON. R & T CODE SEC. 327, 408.3, ETC.

REVISED: 06/29/2016
REASON: TRAC CHANGE ONLY
CAD TECH: LLB

POR. S 1/2 SEC. 28, T.21S., R.27E., M.D.B.&M.

TAX CODE AREA **245-15**

004-004
004-101
004-103
004-133

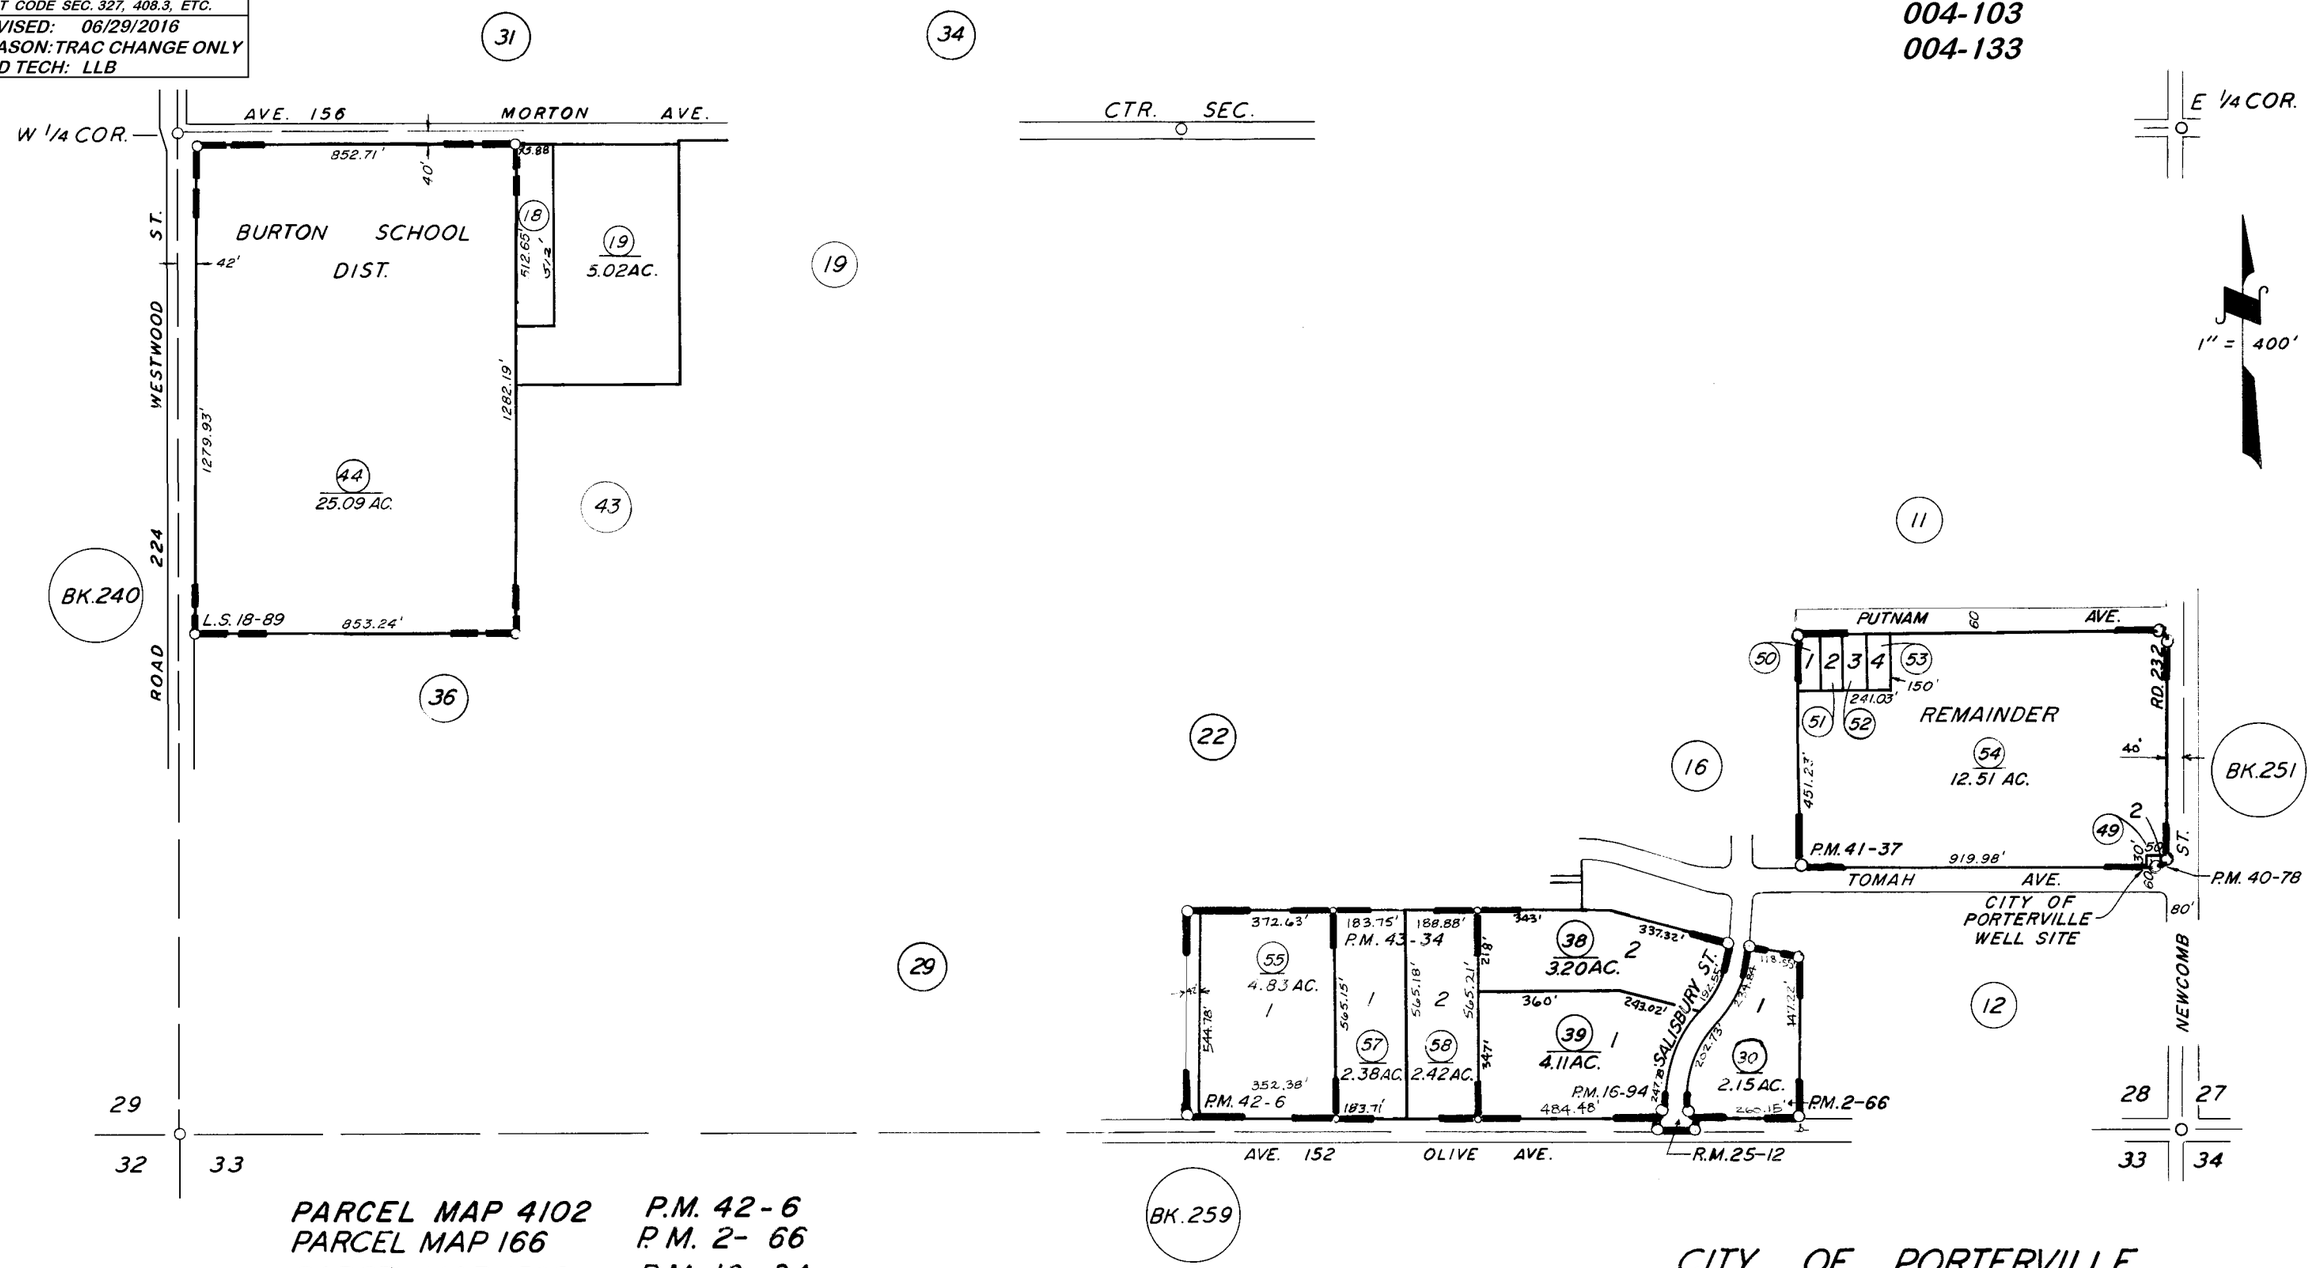

PARCEL MAP 4102	P.M. 42-6
PARCEL MAP 166	P.M. 2-66
PARCEL MAP 1593	P.M. 16-94
RECORD OF SURVEY	L.S. 18-89
PARCEL MAP 3974	P.M. 40-78
PARCEL MAP 4033	P.M. 41-37
PARCEL MAP 4230	P.M. 43-34

NOTE – ASSESSOR'S BLOCK NUMBERS SHOWN IN ELLIPSES
ASSESSOR'S PARCEL NUMBERS SHOWN IN CIRCLES

CITY OF PORTERVILLE
ASSESSOR'S MAPS BK. 245, PG. 15.
COUNTY OF TULARE, CALIF.