SLY. POR. NE 1/4 SEC. 23, T. 21 S., R. 27 E., M.D.B. & M.

TAX CODE AREA
004-143
004-000
004-044

247-10

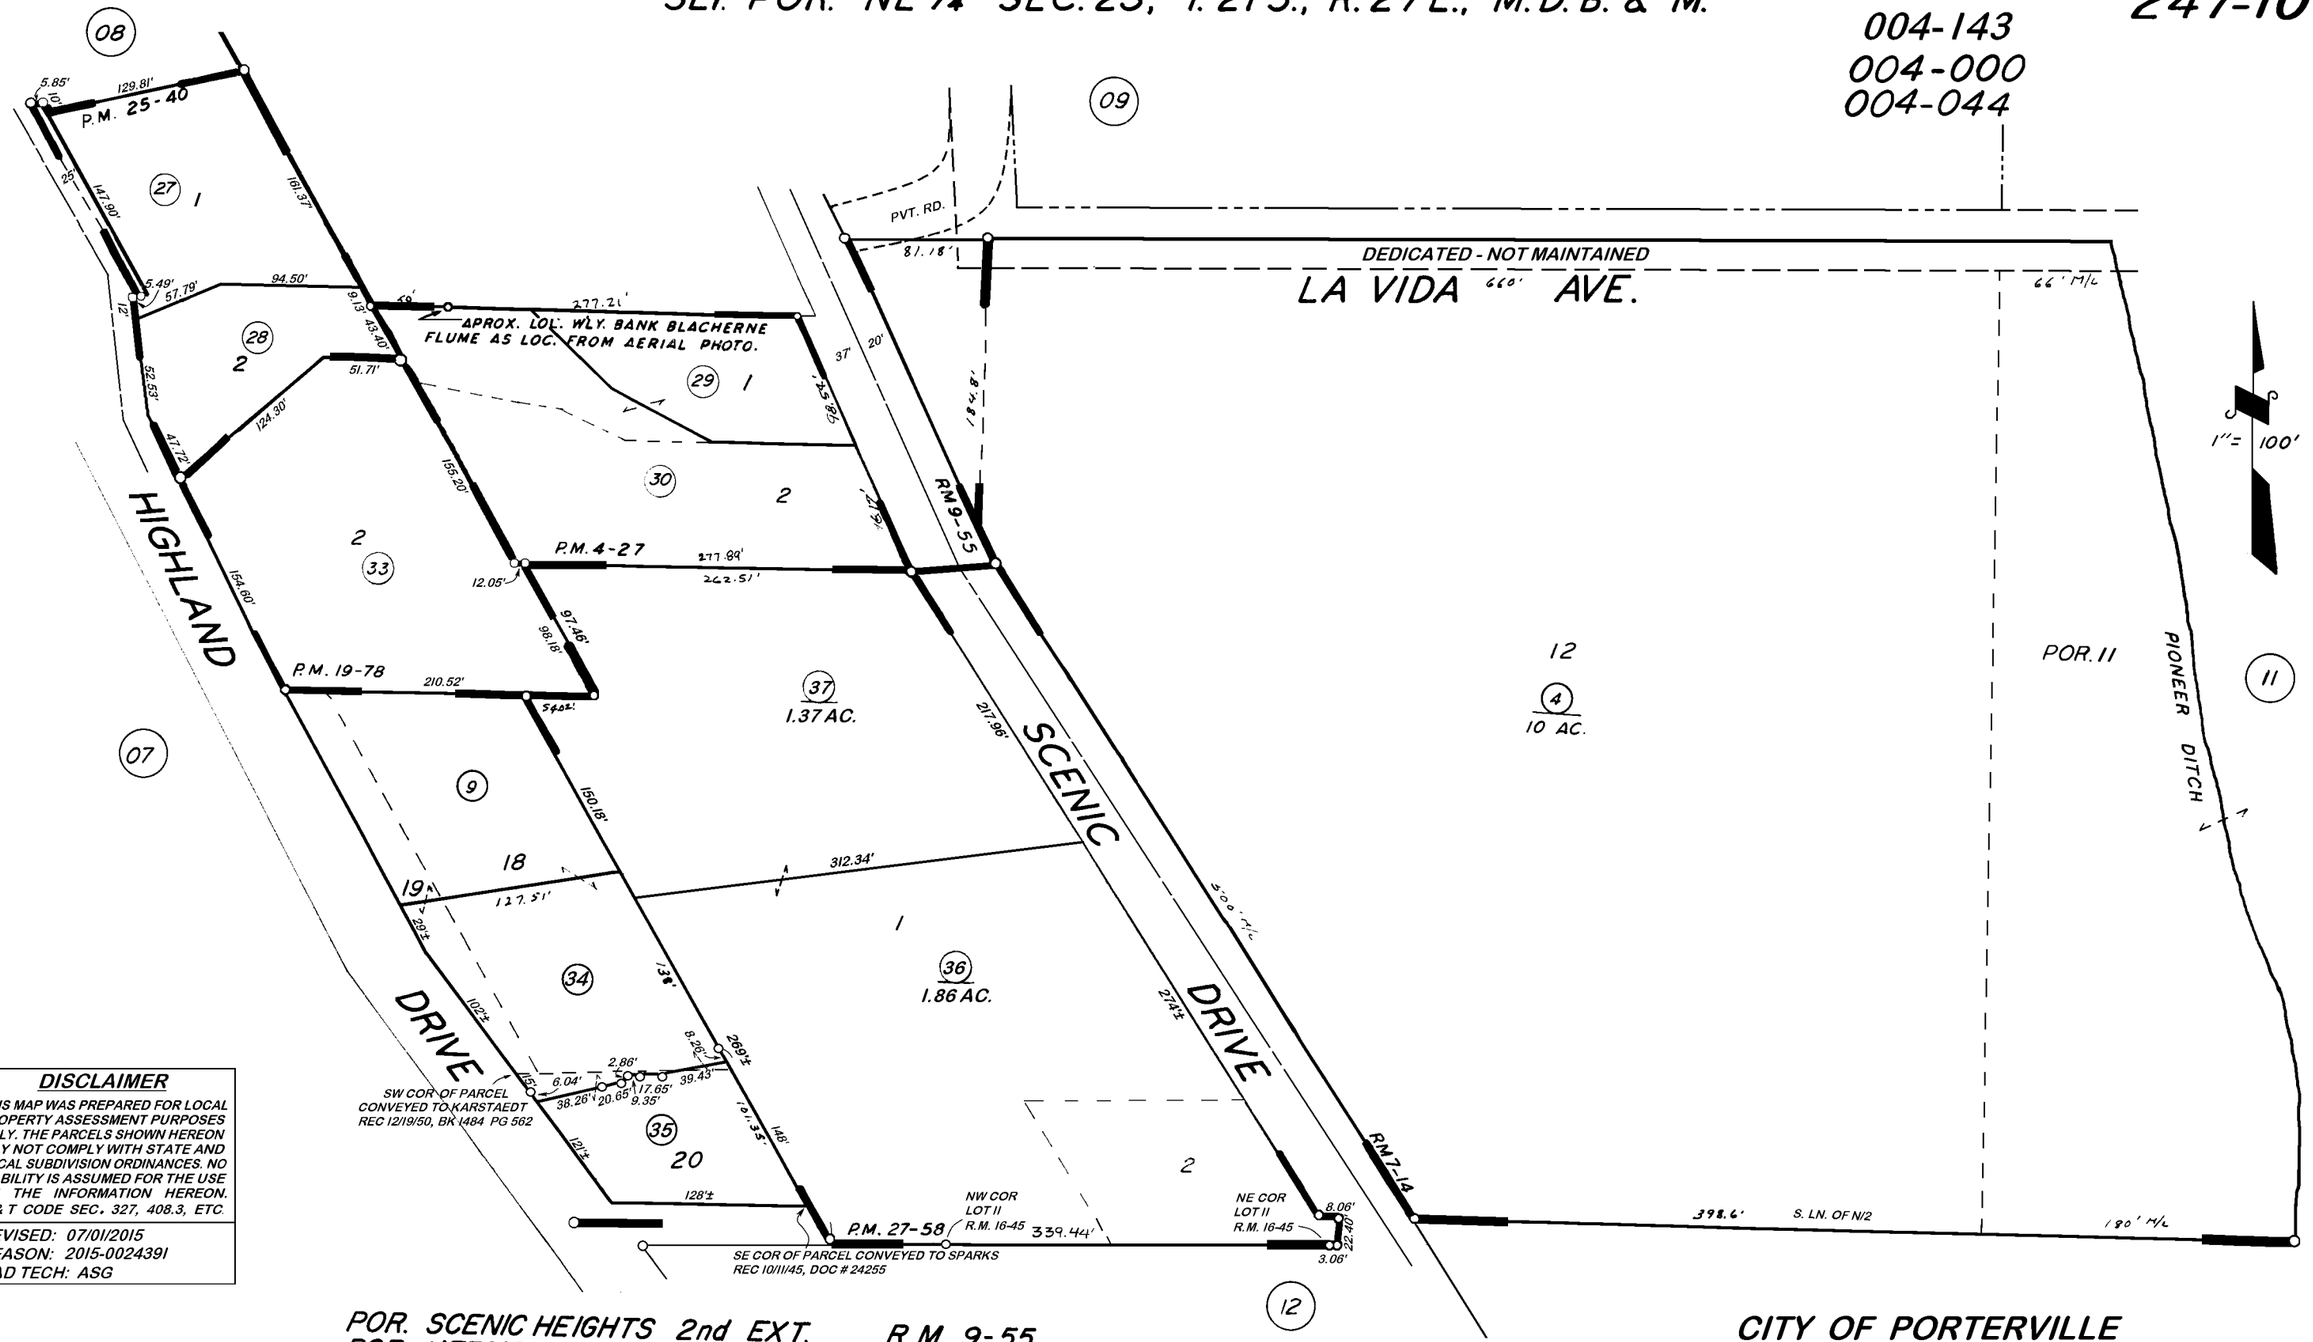

DISCLAIMER

THIS MAP WAS PREPARED FOR LOCAL PROPERTY ASSESSMENT PURPOSES ONLY. THE PARCELS SHOWN HEREON MAY NOT COMPLY WITH STATE AND LOCAL SUBDIVISION ORDINANCES. NO LIABILITY IS ASSUMED FOR THE USE OF THE INFORMATION HEREON. R & T CODE SEC. 327, 408.3, ETC.

REVISED: 07/01/2015
REASON: 2015-0024391
CAD TECH: ASG

POR. SCENIC HEIGHTS 2nd EXT. R.M. 9-55
POR. HERMOSA ORANGE COL. 1st ADD. R.M. 7-14
POR. BARTLETT HILL - UNRECORDED
PARCEL MAP 327 P.M. 4-27
PARCEL MAP 1877 P.M. 19-78
PARCEL MAP 2657 P.M. 27-58
PARCEL MAP 2439 P.M. 25-40

NOTE — ASSESSOR'S BLOCK NUMBERS SHOWN IN ELLIPSES
ASSESSOR'S PARCEL NUMBERS SHOWN IN CIRCLES

CITY OF PORTERVILLE
ASSESSOR'S MAPS BK. 247, PG. 10.
COUNTY OF TULARE, CALIF.