DISCLAIMER

THIS MAP WAS PREPARED FOR LOCAL PROPERTY ASSESSMENT PURPOSES ONLY. THE PARCELS SHOWN HEREON MAY NOT COMPLY WITH STATE AND LOCAL SUBDIVISION ORDINANCES. NO LIABILITY IS ASSUMED FOR THE USE OF THE INFORMATION HEREON. R & T CODE SEC. 327, 408.3, ETC.

REVISED: 06/29/2016
REASON: TRAC CHANGE ONLY
CAD TECH: LLB

NLY. POR. OF SE 1/4 SEC.23, T.21S., R.27E., M.D.B.&M.

TAX CODE AREA
004-000 004-154
004-026 004-149

247-19

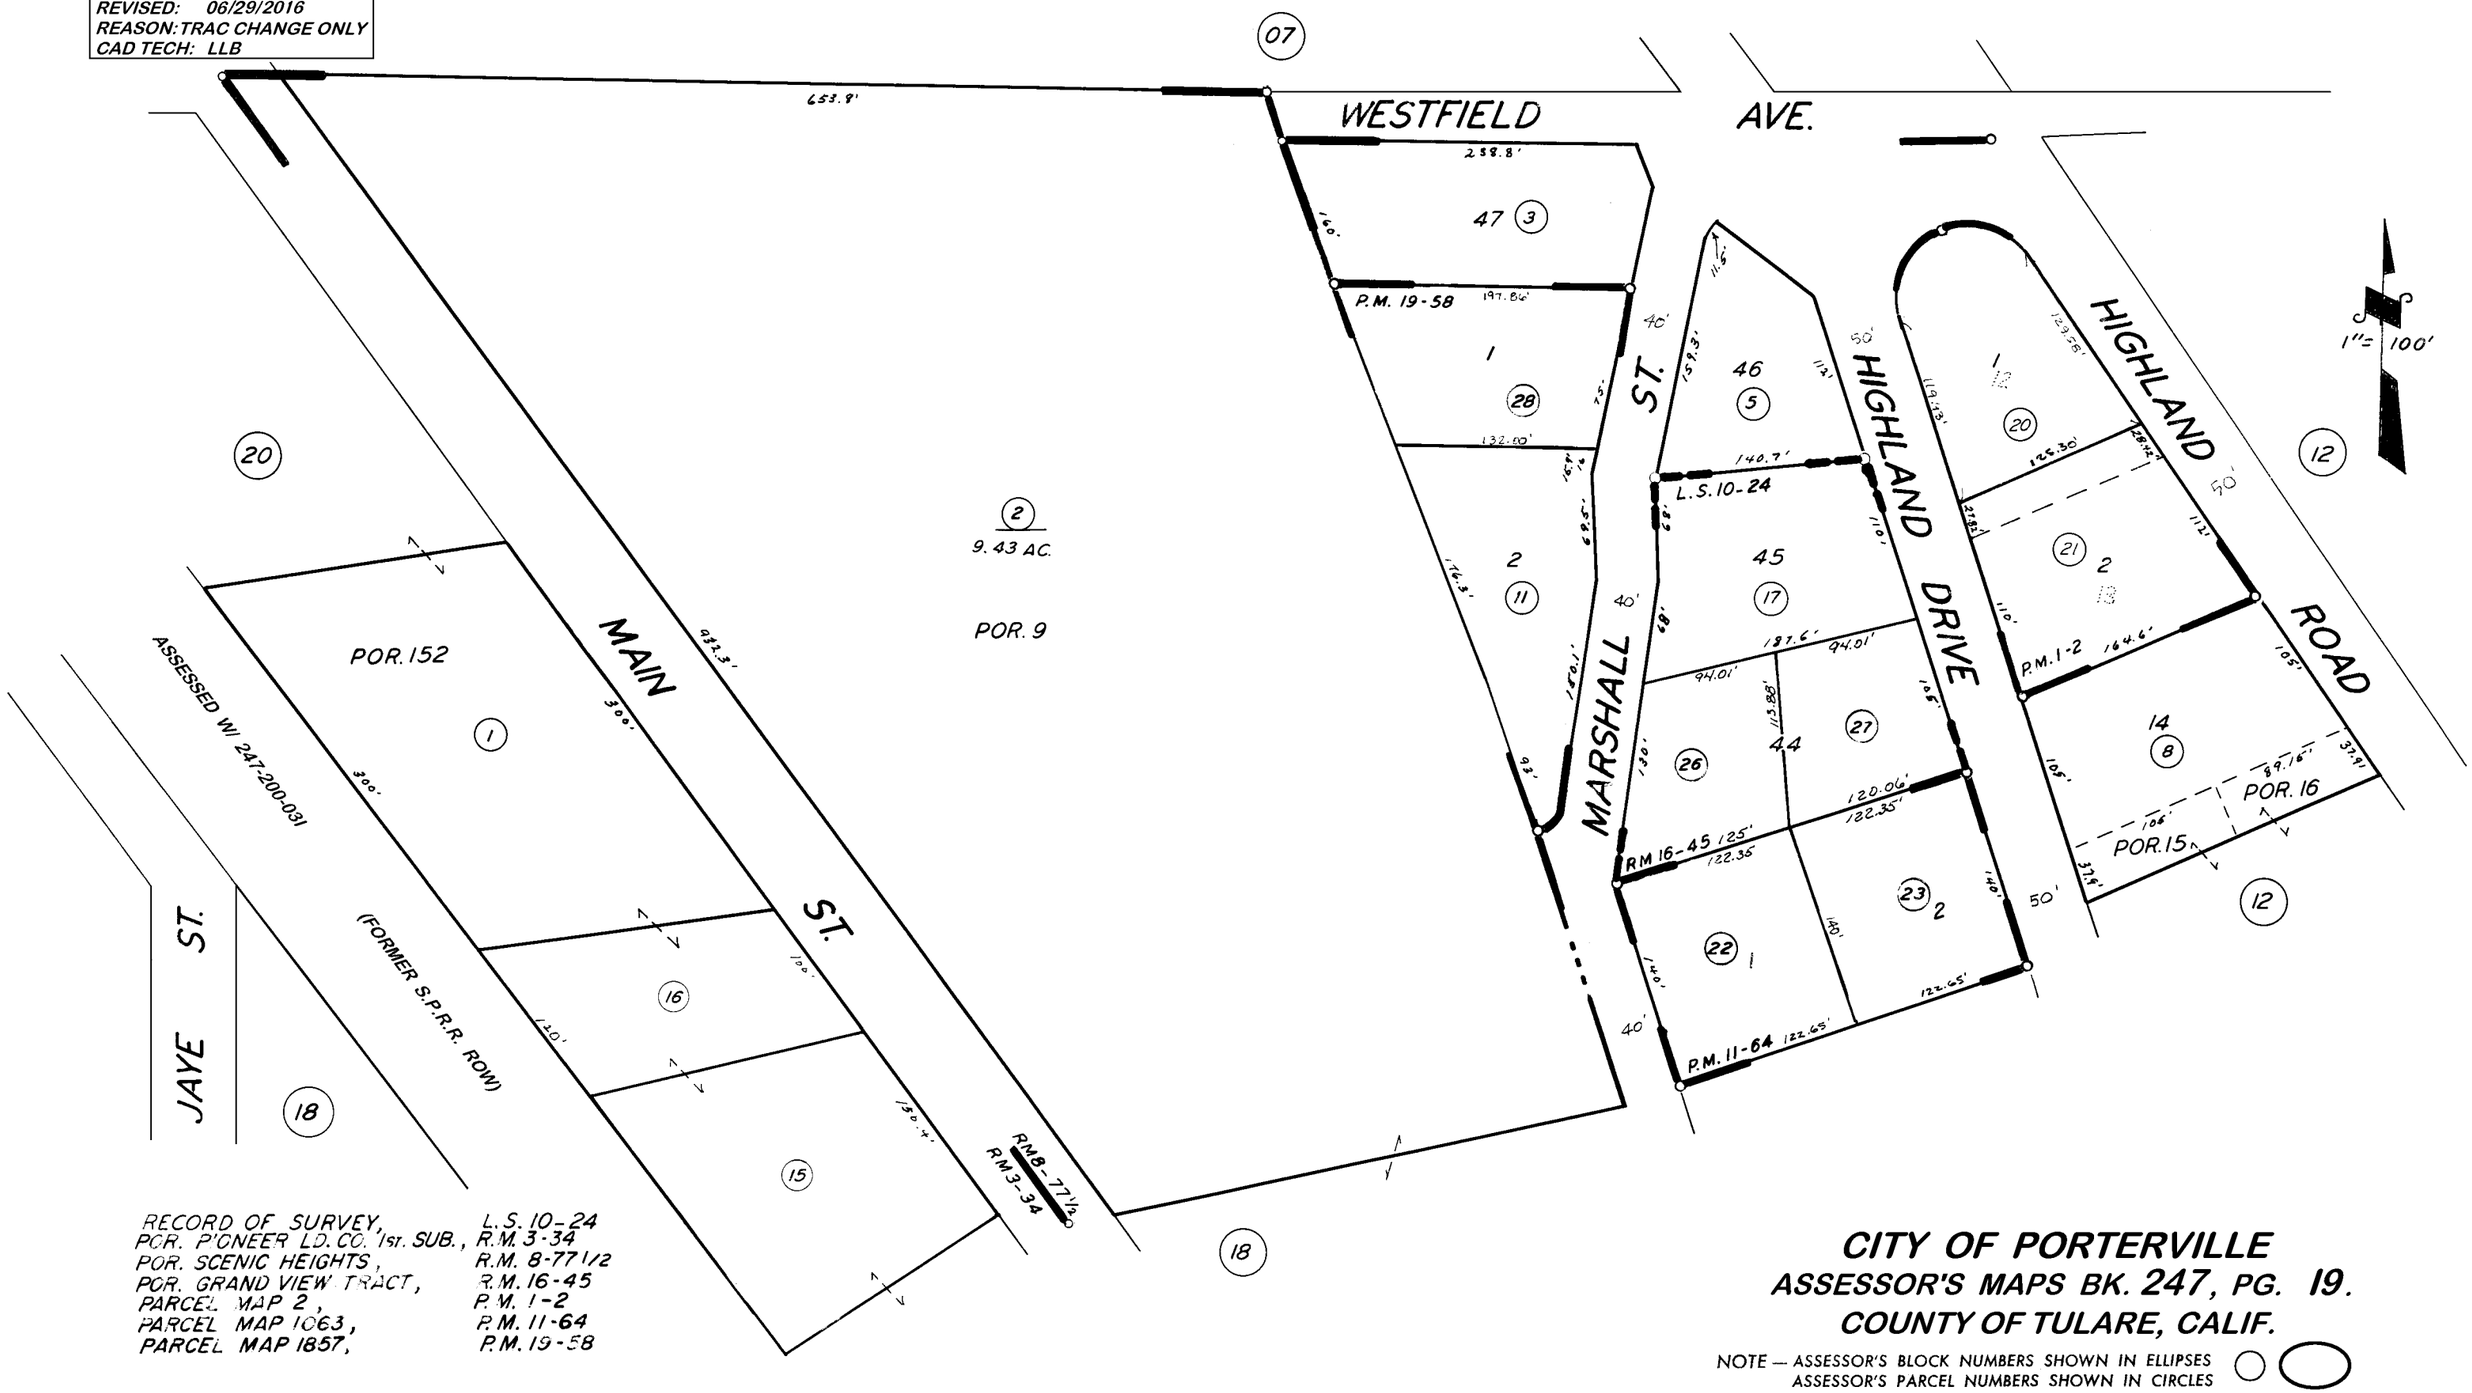

RECORD OF SURVEY, L.S. 10-24
POR. PIONEER LD. CO. 1st. SUB., R.M. 3-34
POR. SCENIC HEIGHTS, R.M. 8-77 1/2
POR. GRAND VIEW TRACT, R.M. 16-45
PARCEL MAP 2, P.M. 1-2
PARCEL MAP 1063, P.M. 11-64
PARCEL MAP 1857, P.M. 19-58

CITY OF PORTERVILLE
ASSESSOR'S MAPS BK. 247, PG. 19.
COUNTY OF TULARE, CALIF.

NOTE — ASSESSOR'S BLOCK NUMBERS SHOWN IN ELLIPSES
ASSESSOR'S PARCEL NUMBERS SHOWN IN CIRCLES