DISCLAIMER

THIS MAP WAS PREPARED FOR LOCAL PROPERTY ASSESSMENT PURPOSES ONLY. THE PARCELS SHOWN HEREON MAY NOT COMPLY WITH STATE AND LOCAL SUBDIVISION ORDINANCES. NO LIABILITY IS ASSUMED FOR THE USE OF THE INFORMATION HEREON.

REVISED: 01/14/2016
REASON: ROOSEVELT DR.
CAD TECH: KMS

S'LY. POR. NE 1/4 OF SE 1/4 SEC. 27 T.21S., R.27E., M.D.B.&M.

TAX CODE AREA
004-000
004-035
004-150
004-157

251-18

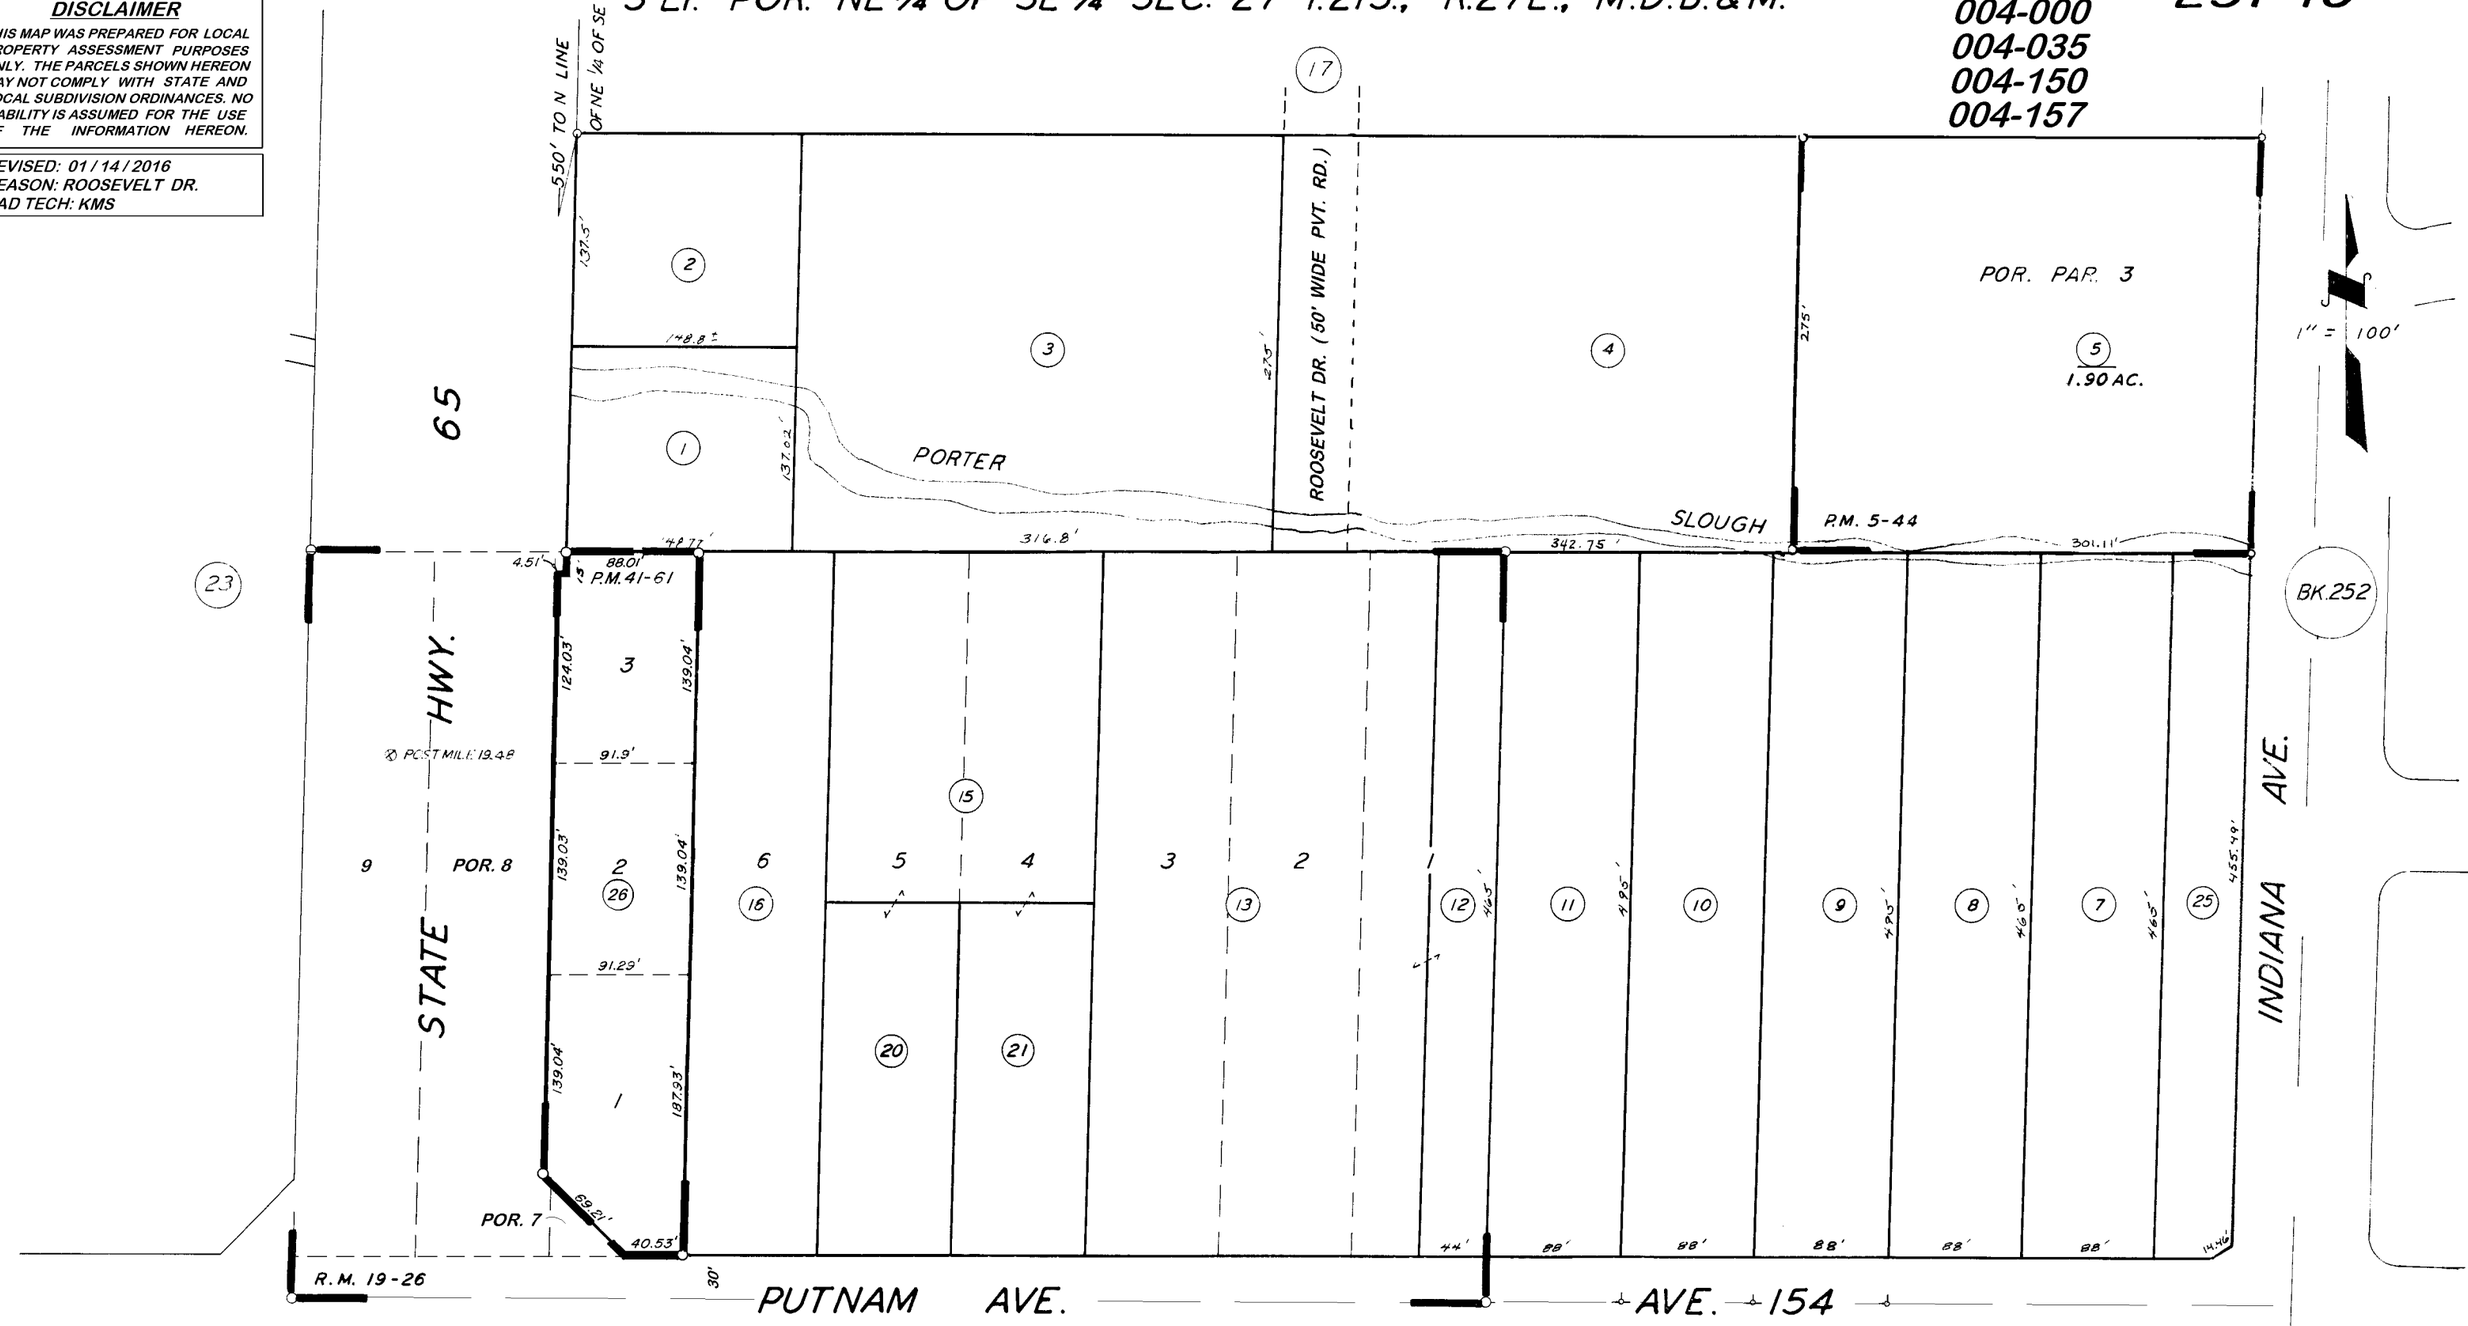

GUINN SUB. R.M. 19-26.
POR. PARCEL MAP 444, P.M. 5-44
PARCEL MAP 4057, P.M. 41-61

CITY OF PORTERVILLE
ASSESSOR'S MAPS BK. 251, PG. 18.
COUNTY OF TULARE, CALIF.

NOTE -- ASSESSOR'S BLOCK NUMBERS SHOWN IN ELLIPSES
ASSESSOR'S PARCEL NUMBERS SHOWN IN CIRCLES