DISCLAIMER

THIS MAP WAS PREPARED FOR LOCAL PROPERTY ASSESSMENT PURPOSES ONLY. THE PARCELS SHOWN HEREON MAY NOT COMPLY WITH STATE AND LOCAL SUBDIVISION ORDINANCES. NO LIABILITY IS ASSUMED FOR THE USE OF THE INFORMATION HEREON.

REVISED: 03/14/2014
REASON: 2013-0065149
TECHNICIAN: ARP

POR. NE 1/4 OF SW 1/4 SEC. 26, T.21S., R.27E., M.D.B.&M.

TAX CODE AREA **252-25**
004-000

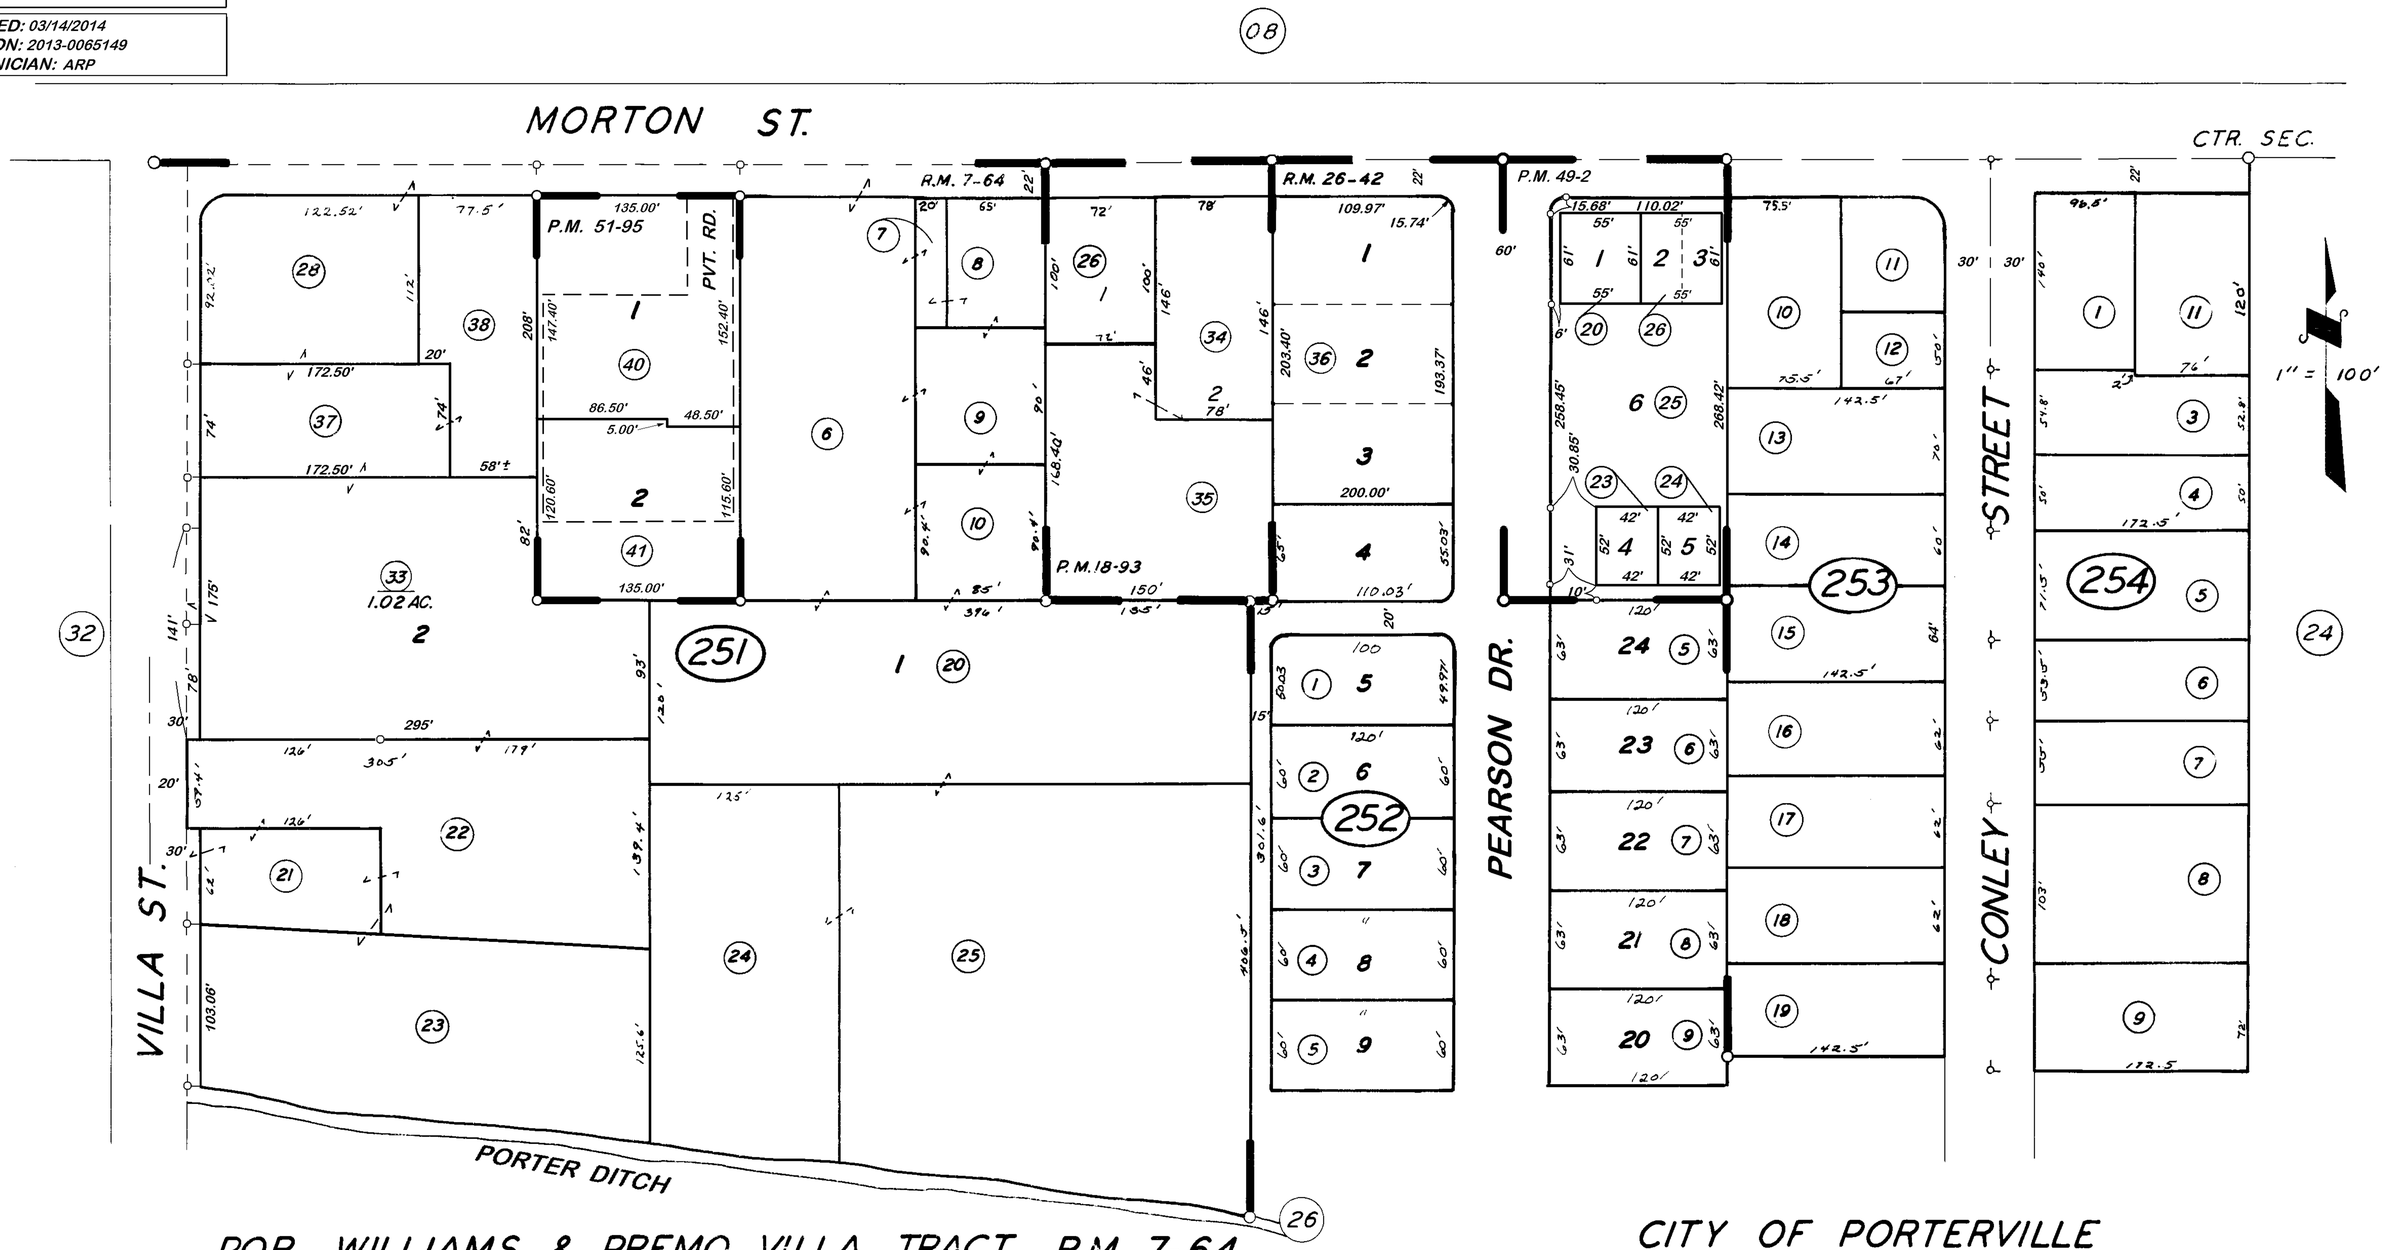

POR. WILLIAMS & PREMO VILLA TRACT, R.M. 7-64
POR. MORTON GARDENS, R.M. 26-42
PARCEL MAP NO. 1792, P.M. 18-93
PARCEL MAP NO. 4797, P.M. 49-2
PARCEL MAP NO. 5088, P.M. 51-95

CITY OF PORTERVILLE
ASSESSOR'S MAPS BK. 252, PG. 25.
COUNTY OF TULARE, CALIF.

NOTE — ASSESSOR'S BLOCK NUMBERS SHOWN IN ELLIPSES
ASSESSOR'S PARCEL NUMBERS SHOWN IN CIRCLES