DISCLAIMER

THIS MAP WAS PREPARED FOR LOCAL PROPERTY ASSESSMENT PURPOSES ONLY AND THE PARCELS SHOWN HEREON MAY NOT COMPLY WITH STATE AND LOCAL SUBDIVISION ORDINANCES, AND NO LIABILITY IS ASSUMED FOR THE USE OF THE INFORMATION SHOWN HEREON.

SLY. POR. NE1/4 OF SW1/4 SEC.26, T.21S., R27E., M.D.B.&M.

Tax Area Codes 004–000

252–26

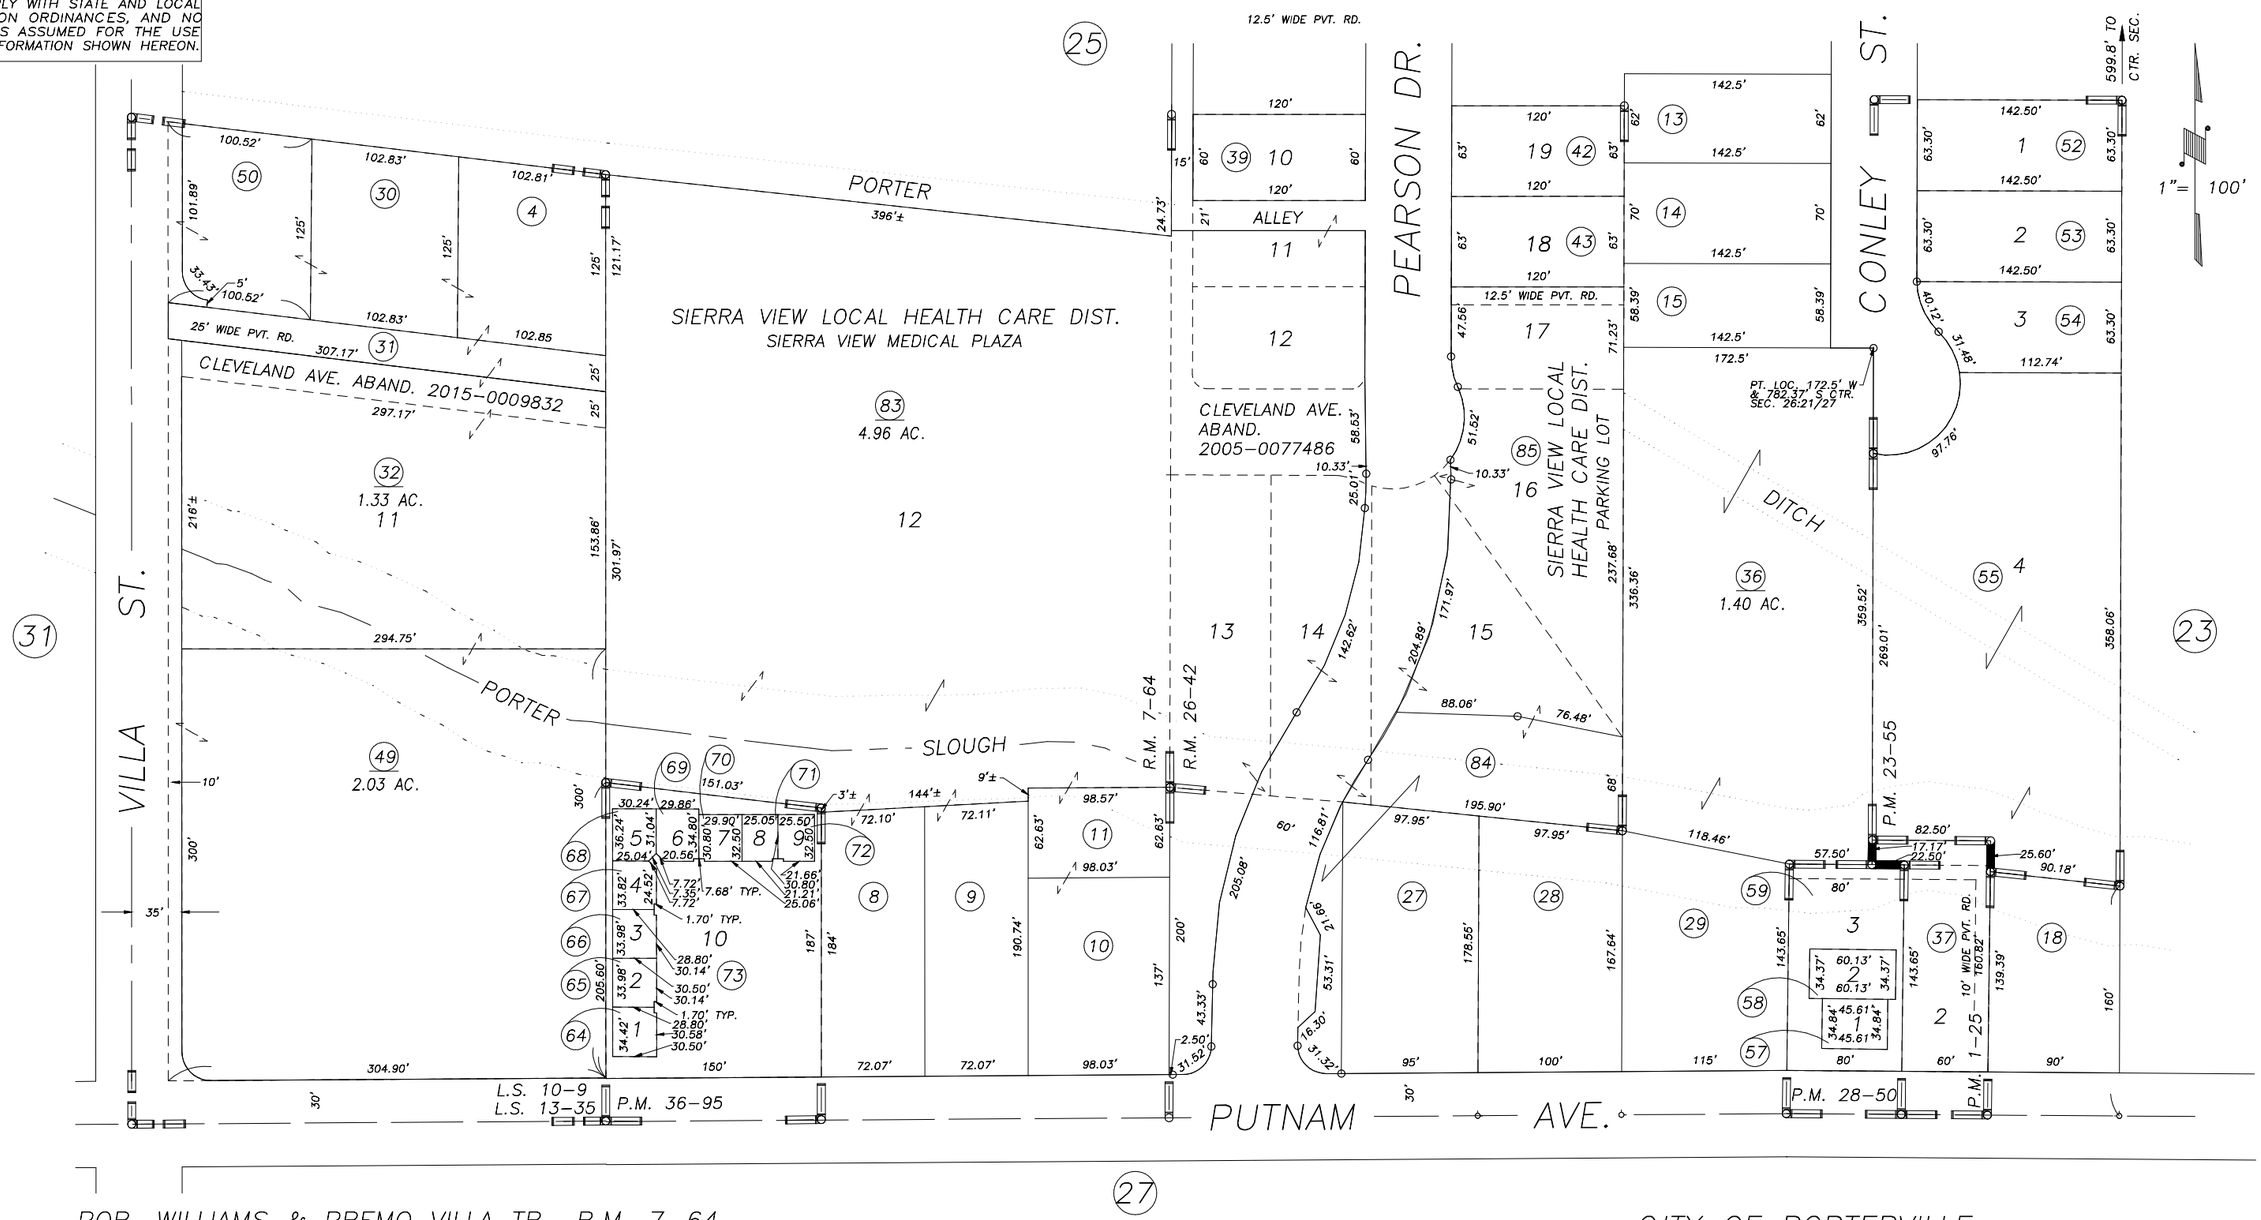

POR. WILLIAMS & PREMO VILLA TR., R.M. 7–64
POR. MORTON GARDENS, R.M. 26–42
PARCEL MAP 3592, P.M. 36–95
PARCEL MAP 25, P.M. 1–25
RECORD OF SURVEY, L.S. 10–9
PARCEL MAP 2254, P.M. 23–55
PARCEL MAP 2749, P.M. 28–50
RECORD OF SURVEY, L.S. 13–35

CITY OF PORTERVILLE
ASSESSOR'S MAPS BK.252 , PG.26
COUNTY OF TULARE, CALIFORNIA, U.S.A.

NOTE: Assessor's Parcel Numbers Shown in Circles (1)
Assessor's Block Numbers Shown in Elipses (123)

REVISION	DATE	TECH
2015–0009832	03/31/2015	ASG