DISCLAIMER

THIS MAP WAS PREPARED FOR LOCAL PROPERTY ASSESSMENT PURPOSES ONLY. THE PARCELS SHOWN HEREON MAY NOT COMPLY WITH STATE AND LOCAL SUBDIVISION ORDINANCES. NO LIABILITY IS ASSUMED FOR THE USE OF THE INFORMATION HEREON. R & T CODE SEC. 327, 408.3, ETC.

REVISED: 6/29/2015
REASON: 2015-0022288
CAD TECH: NFL

POR. N 1/2 SEC. 14, T.21S., R.27E., M.D.B.&M.

TAX CODE AREA **255-01**

126-001
126-006
4-000
4-005

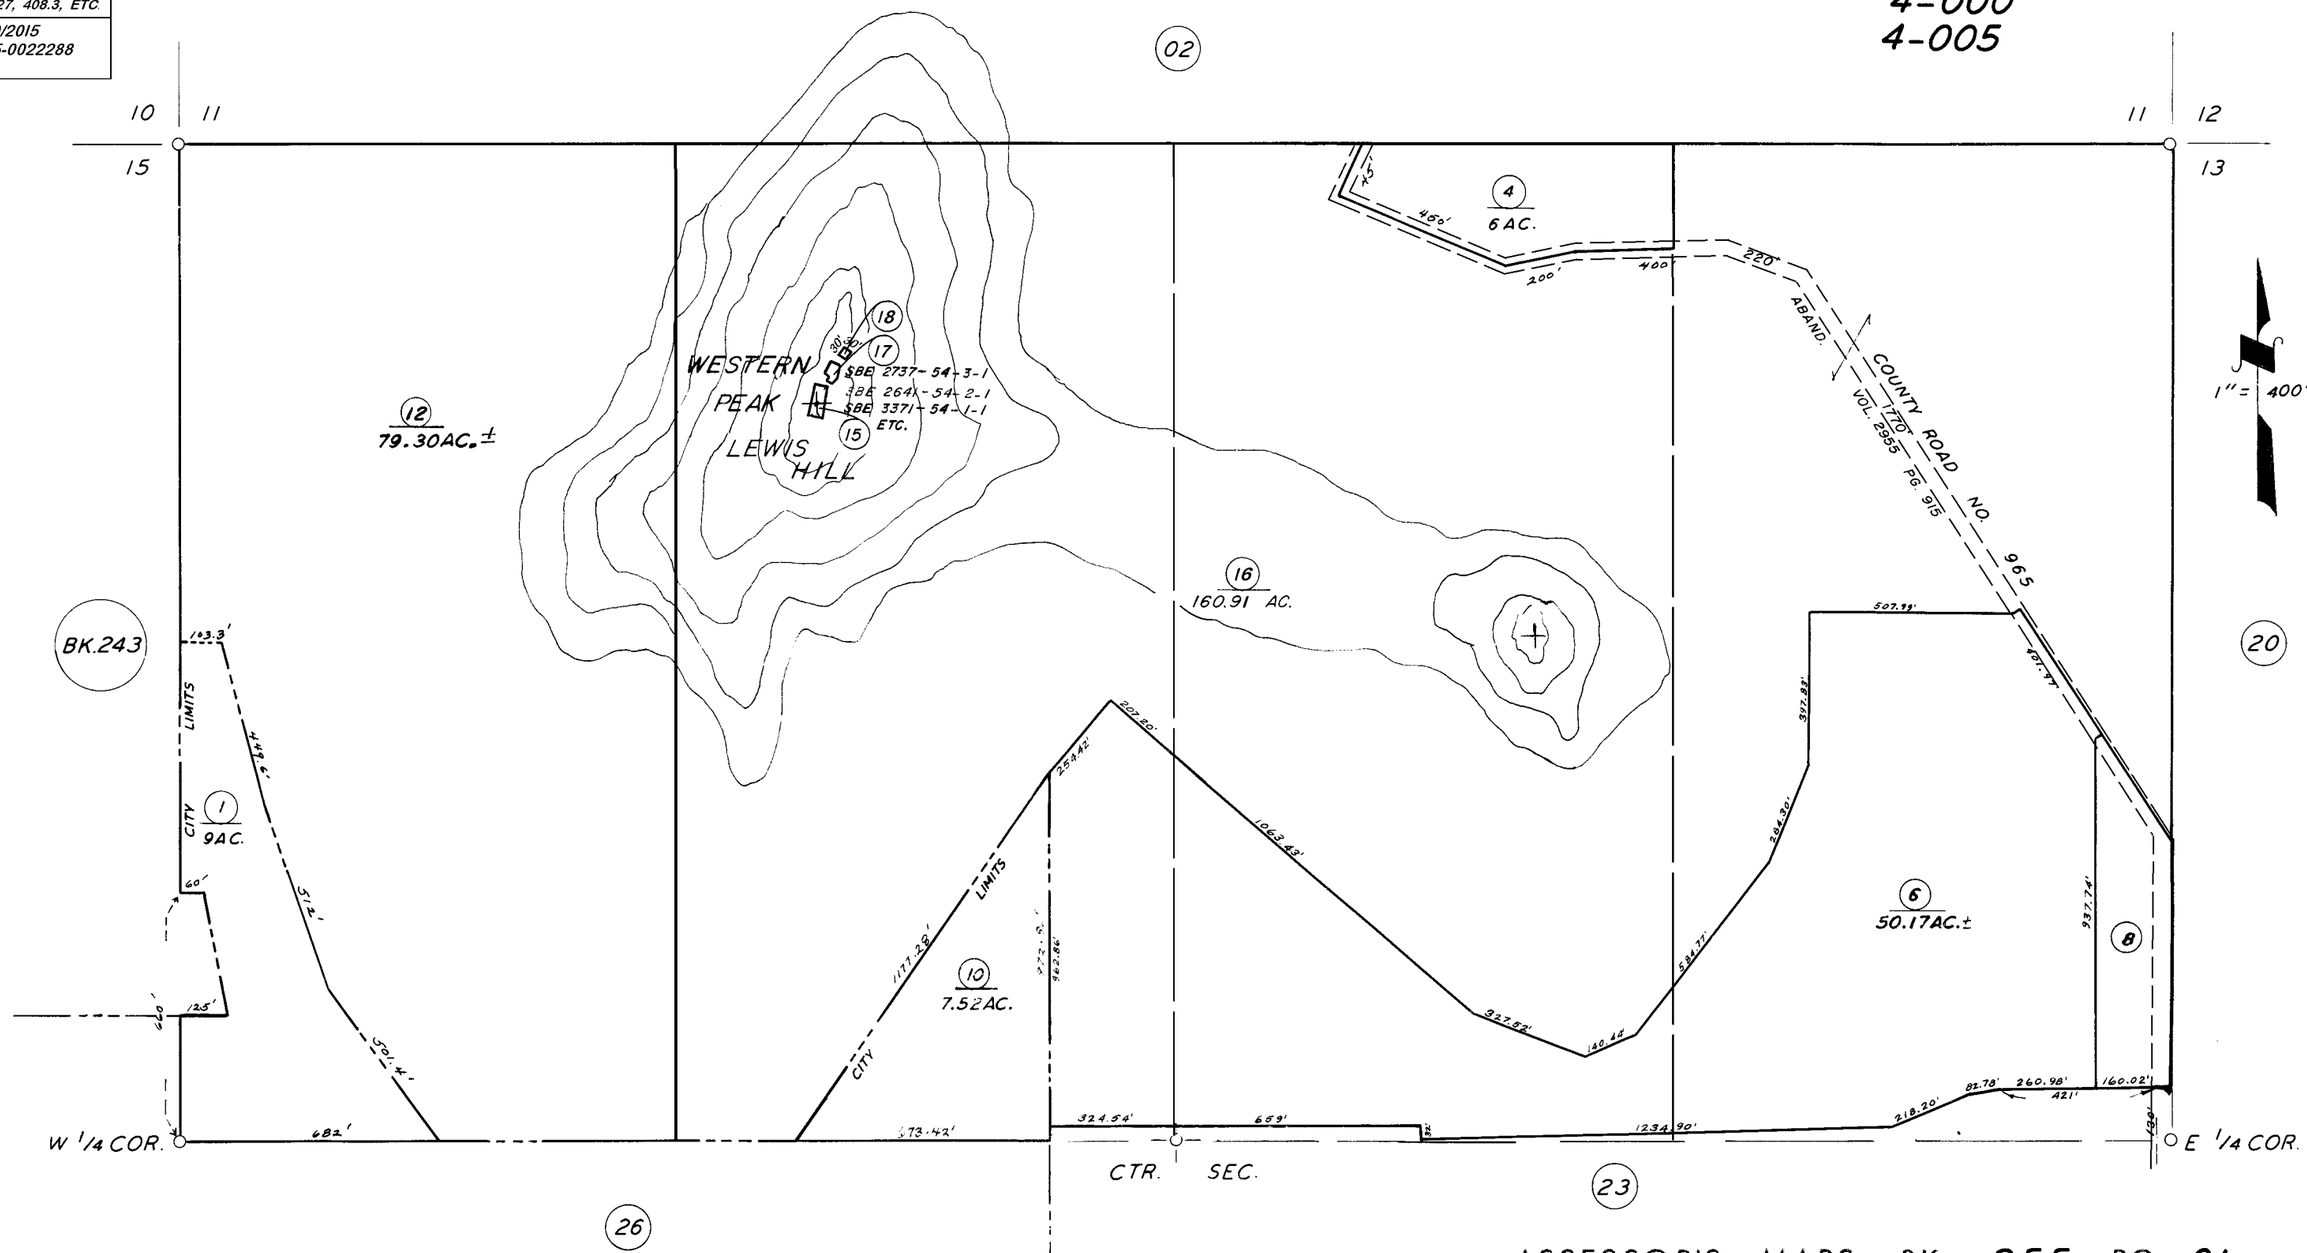

NOTE: COUNTY ROAD VOL. 11, PAGE 129 DEEDS OF R/W.

ASSESSOR'S MAPS BK. **255**, PG. **01**.

COUNTY OF TULARE, CALIF.

NOTE: ASSESSOR'S BLOCK NUMBERS SHOWN IN ELLIPSES
ASSESSOR'S PARCEL NUMBERS SHOWN IN CIRCLES