S1/2 OF NW1/4 OF SW1/4 SEC.36, T.21S., R.27E., M.D.B.&M.

Tax Area Codes 261–07
004–084
004–138
004–144

DISCLAIMER

THIS MAP WAS PREPARED FOR LOCAL PROPERTY ASSESSMENT PURPOSES ONLY AND THE PARCELS SHOWN HEREON MAY NOT COMPLY WITH STATE AND LOCAL SUBDIVISION ORDINANCES, AND NO LIABILITY IS ASSUMED FOR THE USE OF THE INFORMATION SHOWN HEREON.

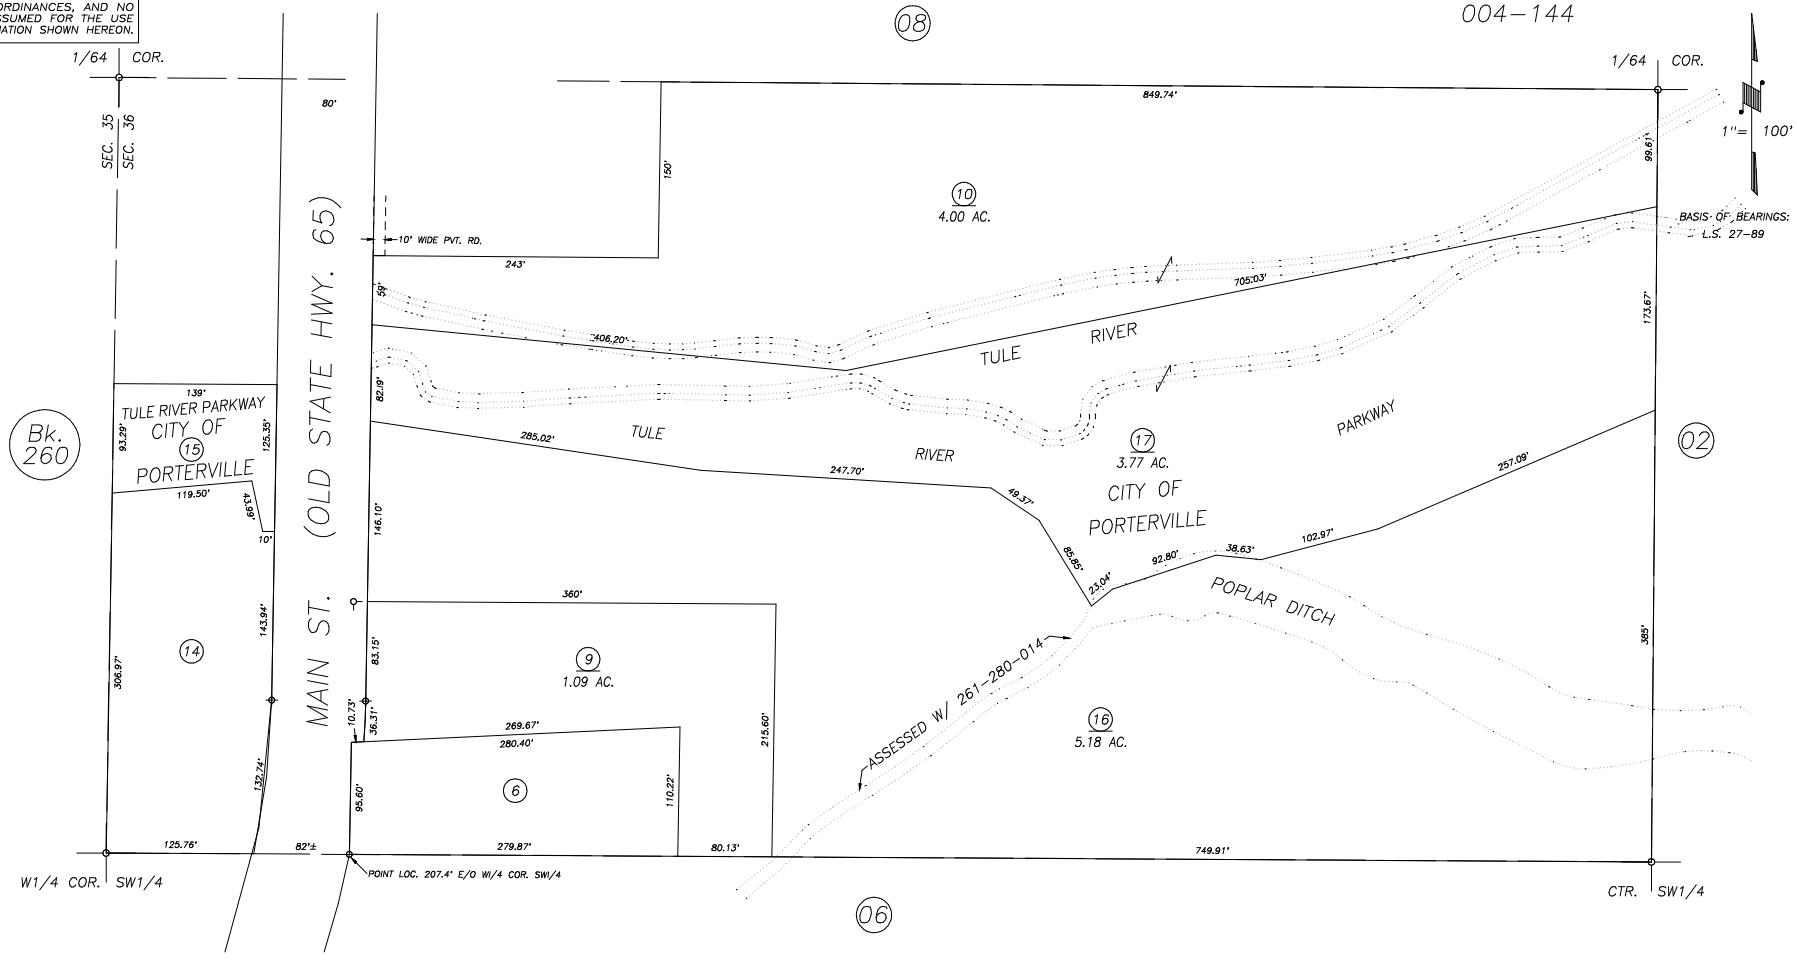

POR REC SURVEY, L.S. 6–90 (SEC 36)

CITY OF PORTERVILLE
ASSESSOR'S MAPS BK. 261 , PG. 07
COUNTY OF TULARE, CALIFORNIA, U.S.A.

NOTE: Assessor's Parcel Numbers Shown in Circles (1)
Assessor's Block Numbers Shown in Elipses (123)

REVISION	DATE	TECH
2013–0061310	06/30/2014	NFL