DISCLAIMER

THIS MAP WAS PREPARED FOR LOCAL PROPERTY ASSESSMENT PURPOSES ONLY AND THE PARCELS SHOWN HEREON MAY NOT COMPLY WITH STATE AND LOCAL SUBDIVISION ORDINANCES, AND NO LIABILITY IS ASSUMED FOR THE USE OF THE INFORMATION SHOWN HEREON. R & T CODE SEC. 327, 408.3, ETC.

S'LY. POR. SW1/4 OF NW1/4 SEC.36, T.21S., R.27E., M.D.B.&M.

Tax Area Code 261–09
004–150
004–084

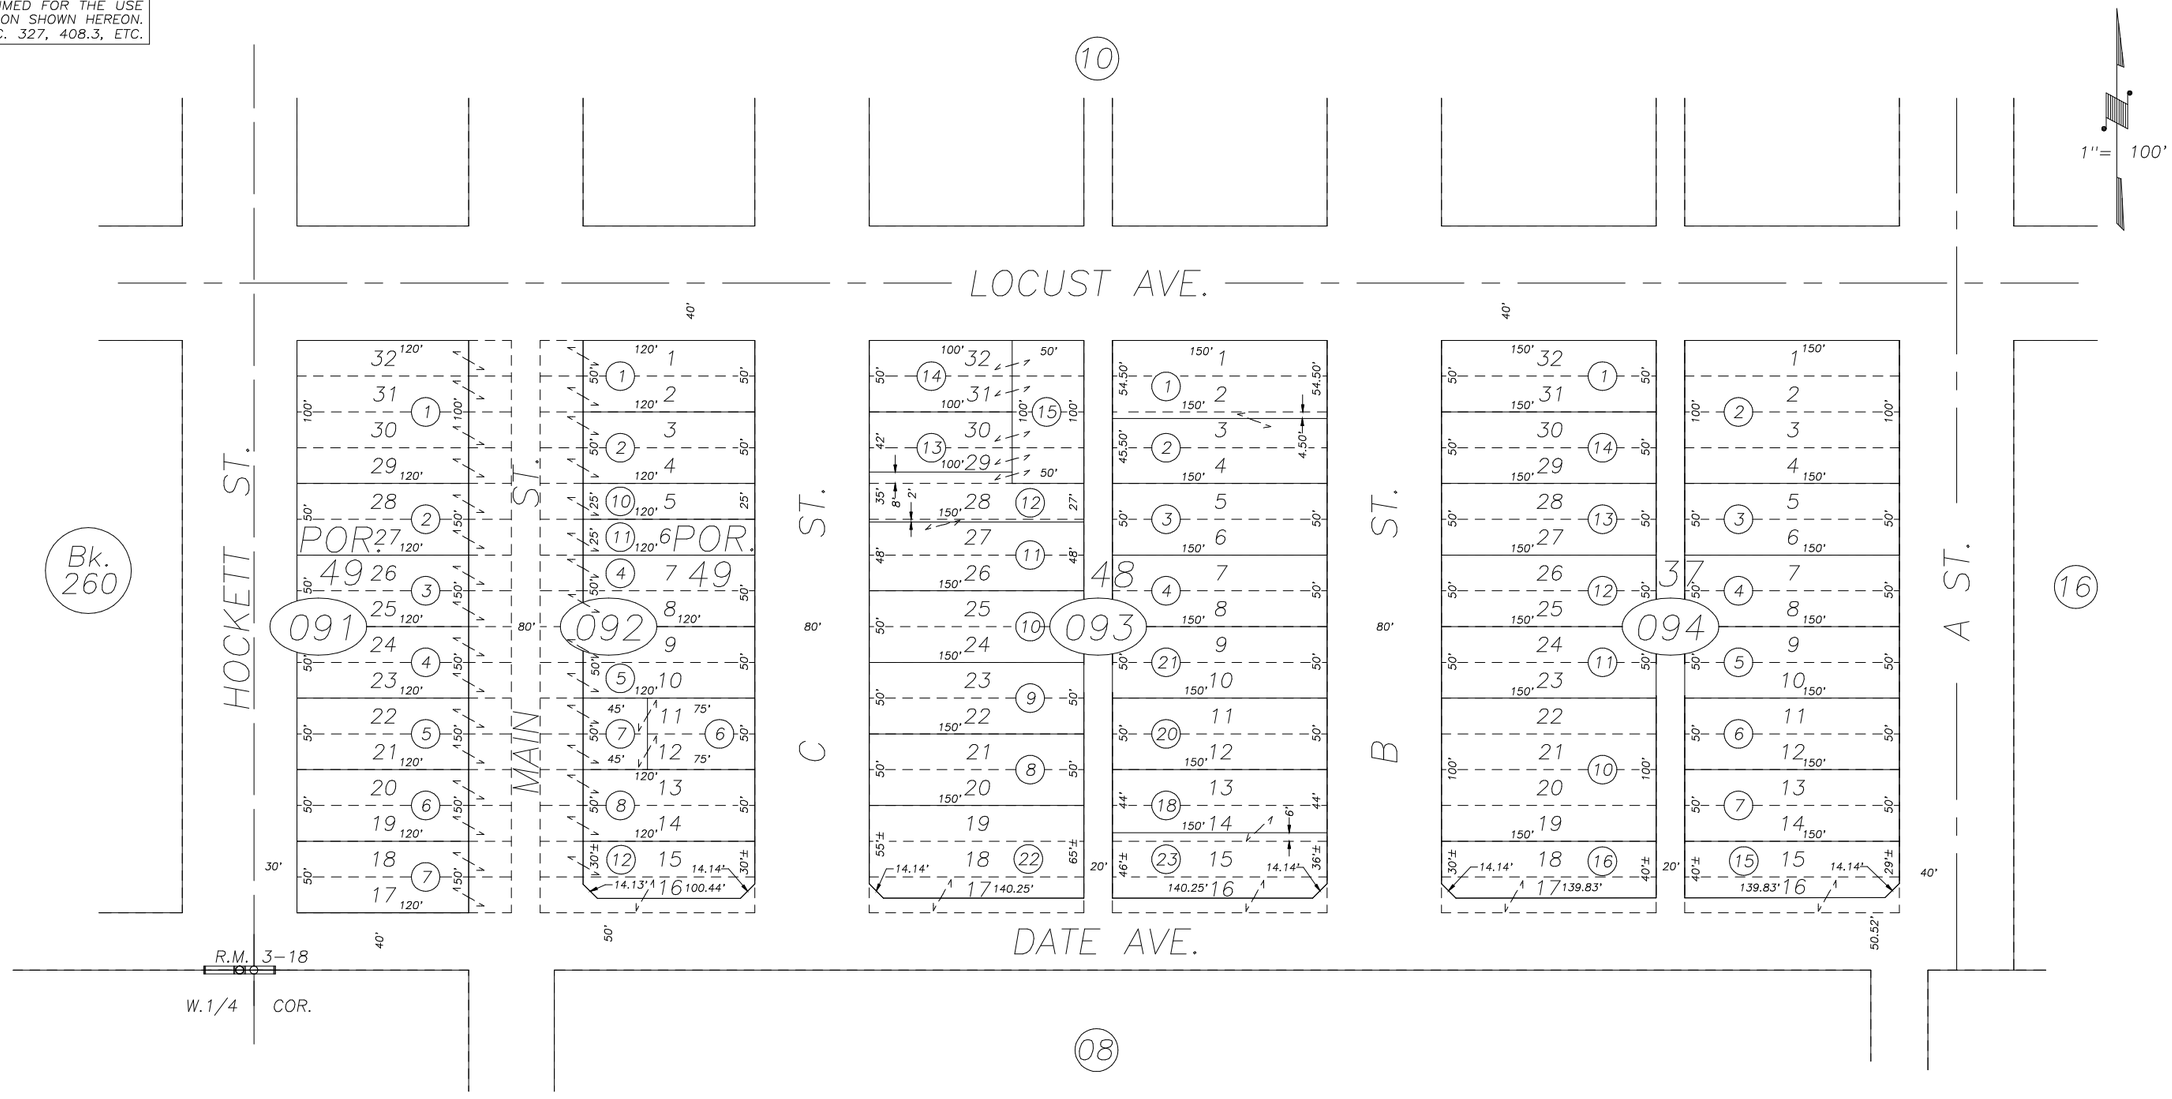


POR. MAP OF PORTERVILLE, R.M. 1–107, R.M. 3–18

CITY OF PORTERVILLE
ASSESSOR'S MAPS BK. 261 , PG. 09
COUNTY OF TULARE, CALIFORNIA, U.S.A.

NOTE: Assessor's Parcel Numbers Shown in Circles (1)
Assessor's Block Numbers Shown in Elipses (123)

| REVISION | DATE | TECH |
|---|---|---|
| 2007–0090596 | 07/14/2016 | ARL |