DISCLAIMER

THIS MAP WAS PREPARED FOR LOCAL PROPERTY ASSESSMENT PURPOSES ONLY. THE PARCELS SHOWN HEREON MAY NOT COMPLY WITH STATE AND LOCAL SUBDIVISION ORDINANCES. NO LIABILITY IS ASSUMED FOR THE USE OF THE INFORMATION HEREON.

REVISED: 08/04/2014
REASON: 2014-0032186
CAD TECH: ARP

POR. N 1/2 OF S 1/2 SEC. 31, T.21S., R.28E., M.D.B.& M.

TAX CODE AREA **262-17**
126-002

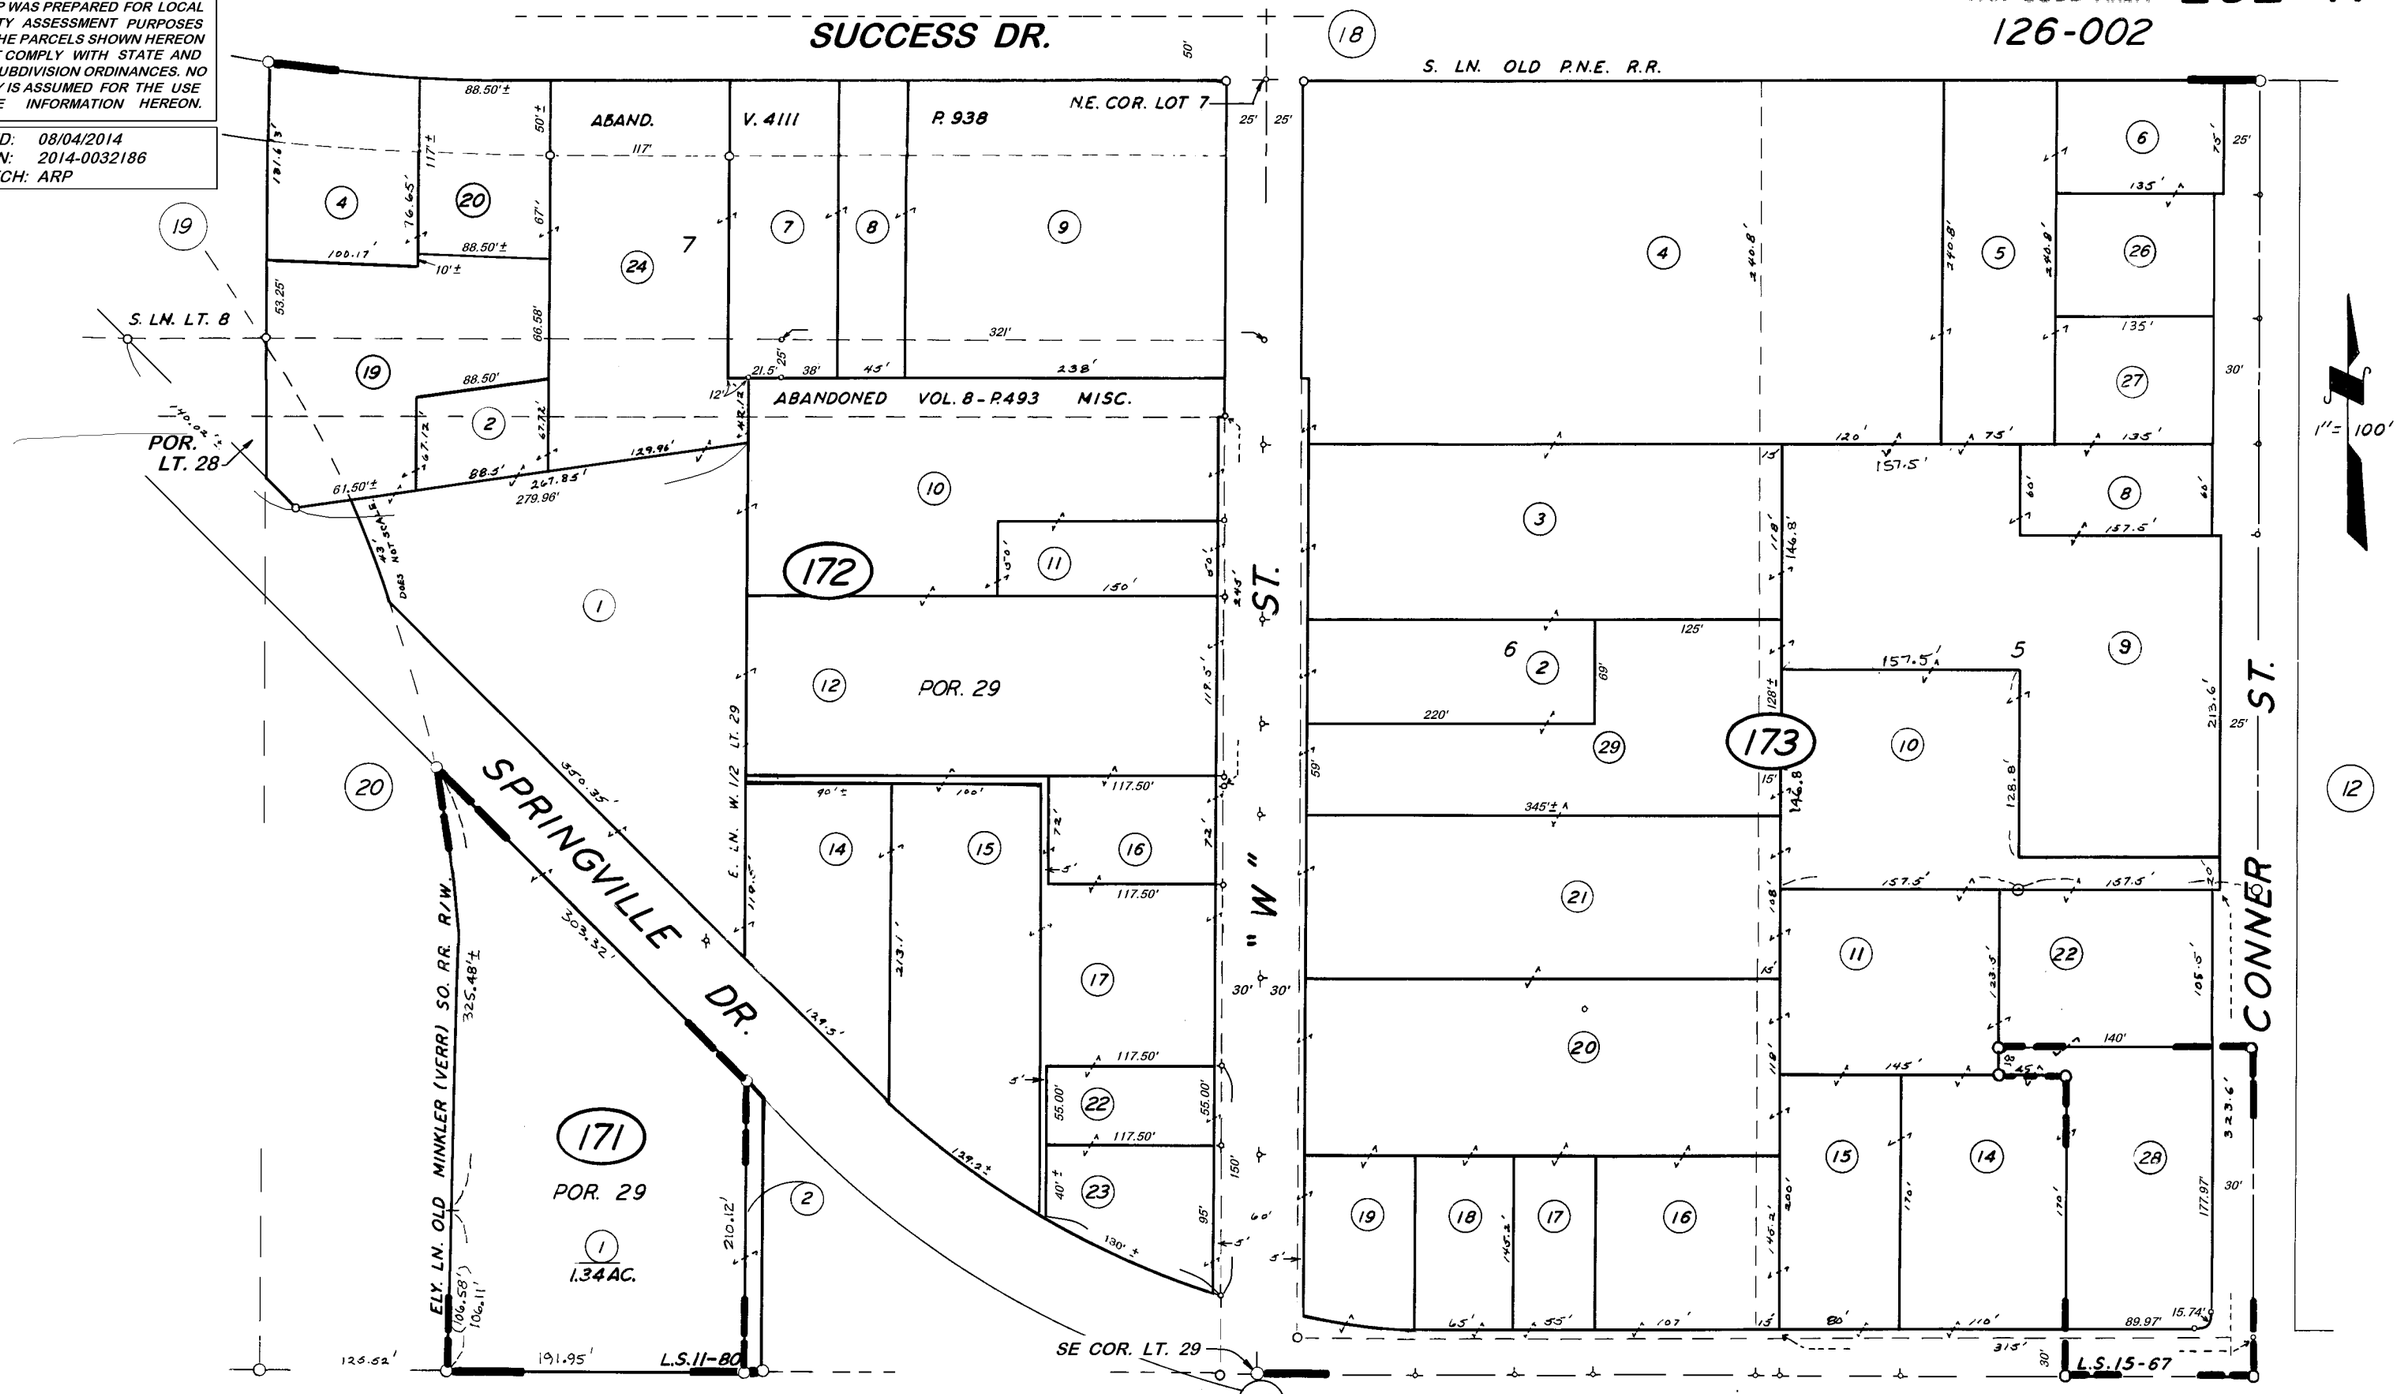

POR. DOYLE COL., R.M. 11-9
RECORD OF SURVEY, L.S. 11-80
RECORD OF SURVEY, L.S. 15-67

ASSESSOR'S—MAPS—BK. 262, PG.—17.—
COUNTY OF TULARE, CALIF.

NOTE — ASSESSOR'S BLOCK NUMBERS SHOWN IN ELLIPSES
ASSESSOR'S PARCEL NUMBERS SHOWN IN CIRCLES